LEVEL FIVE - SOUTH EAST

FINISHED FLOOR ELEVATION=80'-0" (U.N.O.)
TOP OF STEEL ELEVATION +14'-5 3/4" (U.N.O.)

"PROJECT RECORD DRAWING"

NOTES

1. ELEVATIONS INDICATED ON THIS DRAWING ARE TO THE DUCT BODY. ALLOWANCES MUST BE MADE FOR DUCT INSULATION, FLANGES, REINFORCING, AND EXTERIOR INSULATION WHEN COORDINATING ELEVATIONS.

ABBREVIATIONS

AD, AP	ACCESS DOOR, ACCESS PLATE	S & D	SUPPLY & RETURN DUCTWORK
B, BOTT	BOTTOM	SI	SUPPLY INLET
C, CONN	CONNECTION, CONNECT	SMK	SMOKE DAMPER
D, DN	DUCTDATE, CONNECTOR	SP	STATIC PRESSURE
DM	DUCTMATE CONNECTOR	T	TOP
F, FTM	FEMALE, FLANGE, FLANGE TO MALE	TDC	TRANSVERSE DUCT CONNECTOR
FI	FLANGE IN	TF	TRANSITION FITTING
FO	FLANGE OUT	TV	TURNING VANES
FOB	FLANGE OUT BOTTOM	V	VERTICAL
FOS	FLANGE OUT SIDE	VD	VOLUME DAMPER
FOT	FLANGE OUT TOP	W	WITH, GAUGE
H	HORIZONTAL, HEIGHT	W	MALE INDICATOR
O/S	OFFSET	↑	FEMALE INDICATOR
R	RADIUS		

SYMBOL LEGEND

SYMBOL	DESCRIPTION
	FIRE DAMPER W/ COMBINATION FIRE/SMOKE DAMPER NO.
	MANUAL VOLUME DAMPER WITH QUADRANT TYPE REGULATOR
	CEILING ADJUSTABLE CONCEALED REGULATOR
	DUCTWORK ACCESS DOOR OR ACCESS PLATE
	DUCTWORK PIECE NO. INDICATOR
	DIRECTION OF FLOW OF DUCT ELEVATION INDICATOR

MATERIAL LISTS

NO.	DESCRIPTION	DATE
87A	61 1/4"W. SUPPLY, RETURN & EXHAUST AIR DUCTWORK	3-25-10
87B	61 1/4"W. SUPPLY, RETURN & EXHAUST AIR DUCTWORK	3-25-10
87P	PACKAGED SPECIAL W. DUCTWORK	3-25-10
87C	+4"W.G. SUPPLY DUCTWORK	4-7-10
87D	-2"W.G. RETURN & EXHAUST DUCTWORK	4-7-10
87E	+2"W.G. SUPPLY DUCTWORK	4-7-10
87ACA	HARD LID AIR CARE PCS. 1 & 7-12	5-12-10
87AC	JURCARS PCS. 1 & 11	5-12-10

REVISIONS

NO.	DESCRIPTION	DATE
1	PREPARE FOR LETTING	3-25-10
2	ISSUED FOR 1ST INTL INSTALL	4-07-10
3	LIST 87AC, 87P & 87B MATERIAL FABRICATION	4-07-10
4	ISSUED FOR LISTS, ATC, RFD & RTE INSTALL	4-15-10
5	ISSUED FOR LISTS, ATC, RFD & RTE INSTALL	5-12-10
6	ISSUED FOR LIST 87ACA	5-12-10
7AC	UPDATED DUCTWORK INSTALLATION OF JURCARS (LIST 87AC)	6-1-10
8	UPDATED FOR INSTALLATION OF ROOM'S 5.116.02	9-30-10
9	AS-BUILT RECORD DRAWINGS	10-29-10

SHEET METAL CONTRACTORS & FABRICATORS
HARRIS & HART

HARRIS & HART INC.
1759 WEST 1200 SOUTH
OGDEN, UTAH. 84404
PHONE: (801) 731-0577
FAX NO: (801) 731-0580
WEBSITE: WWW.HARRIS-HART.COM
E-MAIL TO DETAILING DEPARTMENT:
ttaylor@harris-hart.com

JOB NO: 9507 PAY ITEM: 87

PROJECT:
CHILDRENS HOSPITAL
ORANGE, CA


TITLE:
LEVEL FIVE AREA A
HVAC SYSTEM LAYOUT

REFERENCE DRAWINGS
ARCH:A3.5A STRUCT: S2.6A MECH:M3.5A


BY: BP
DATE: 1-27-10
SCALE: 3/8"=1'-0"

DRAWING NO.
87 OF 115

INSERTION=(0,0)

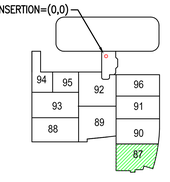

KEY PLAN

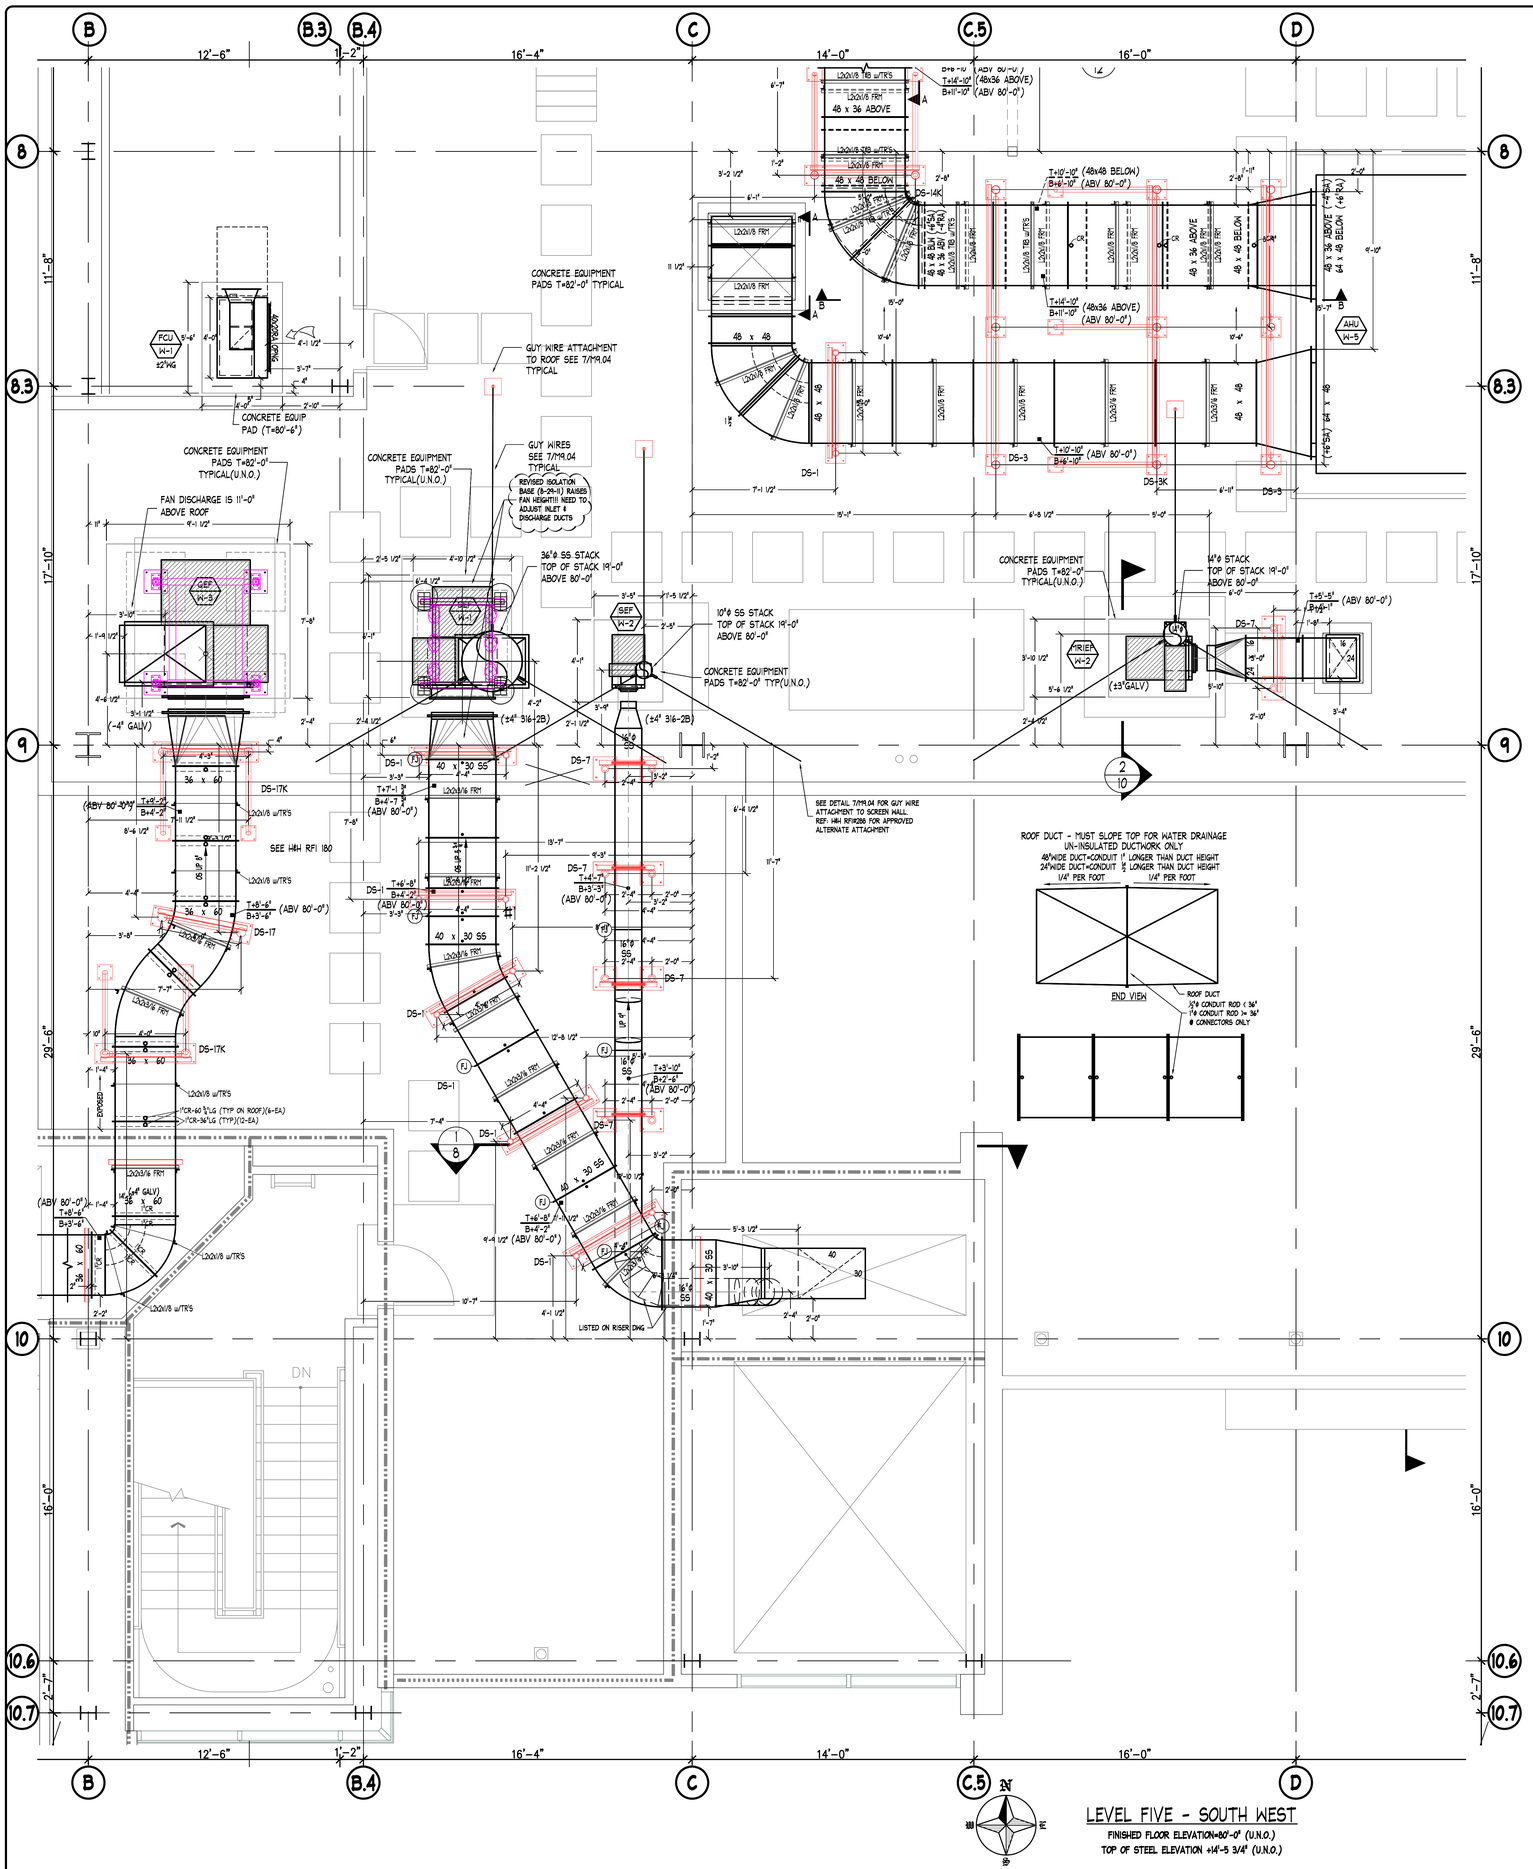

NOTES

1. ELEVATIONS INDICATED ON THE DRAWING ARE TO THE DUCT BODY. ALLOWANCES MUST BE MADE FOR TRANSVERSE CONNECTORS, REINFORCEMENT & DUCT INSULATION WHEN COORDINATING ELEVATIONS.

ABBREVIATIONS

AD, AP	ACCESS DOOR, ACCESS PLATE	S	S DRIVE CONNECTOR
B, BOTT	BOTTOM	SP/PI	SPIN-IN FITTING
CL	CENTERLINE	SLV	SLEEVE
DN	DOWN	SP	STATIC PRESSURE
DI	DUCTMATE CONNECTOR	T	TDF
F	FEMALE	TDC	TRANSVERSE DUCT CONNECTOR
F, ITEM	FIRE DAMPER	THRU	THROUGH
FD	FIRE/SMOKE DAMPER	TH	TRANSITION FITTING
FO	FLANGE OUT	TR	TURNING VANES
FOB	FLAT ON BOTTOM	TV	TURNING VANES
FOS	FLAT ON SIDE	U	UP
FOT	FLAT ON TOP	UL	UNDERWRITERS LABORATORIES
H	HORIZONTAL	VD	VOLUME DAMPER
M	MALE	W	WITH
MD	MANUAL DAMPER	WS	WATER SAUCE
R	RADIUS	WP	WEATHER PROOF
		F	FEMALE INDICATOR

SYMBOL LEGEND

SYMBOL	DESCRIPTION
	FIRE DAMPER WITH EXTENSION
	MANUAL VOLUME DAMPER WITH DIAL OR QUADRANT TYPE REGULATOR
	MANUAL VOLUME DAMPER WITH LOCKING QUADRANT TYPE REGULATOR
	MOTORIZED DAMPER
	DUCTWORK ACCESS DOOR OR ACCESS PANEL
	DUCTWORK PITCH NO. INDICATOR
	TOP OF DUCT/BOTTOM OF DUCT ELEVATION INDICATOR

REVISIONS

NO.	DESCRIPTION	DATE
1	PREPARE FOR LISTING	10-26-10
2	REVISED PER LISTING	11-19-10
3	REVISED FOR INSTALLATION	1-24-11
4	SUPPORT DIMENSIONS ADDED	2-21-11
5	REPLOTTED SHOWING REDRAWING	4-05-11
6	UPDATED PER VAV SCHEDULE DATED 2-9-11	5-3-11
7	AS-BUILT RECORD DRAWINGS	9-29-11

MATERIAL LISTS

NO.	DESCRIPTION	DATE
86C	4#/MC SUPPLY AIR DUCTWORK	10-26-10
86D	12", 3" & 4"/MC SA RA & EA DUCTWORK	10-26-10
86E	WELDED STAINLESS STEEL DUCTWORK	10-26-10
86A	PIPE STANDS FOR DUCT SUPPORTS	12-01-10
86B	ROOF DUCT SUPPORTS	1-24-11
86F	12"MC GALV FCS-1-3 (FCU H-1)	5-3-11

FCS-4	
FCS-13	
FCS-16	
FCS-14	
FCS-12	

"PROJECT RECORD DRAWING"

HARRIS & HART INC.
1759 WEST 1200 SOUTH
OGDEN, UTAH. 84404
PHONE: (801) 731-0577
FAX NO: (801) 731-0580
WEBSITE: WWW.HARRIS-HART.COM
E-MAIL TO DETAILING DEPARTMENT:
ttaylor@harris-hart.com

JOB NO: 9507 PAY ITEM: 88


PROJECT:
CHILDRENS HOSPITAL
ORANGE, CA

TITLE:
LEVEL FIVE AREA D
HVAC SYSTEM LAYOUT

REFERENCE DRAWINGS
ARCH:A3.50 STRUCT: N/A MECH:M3.50

BY:
DATE: 1-27-10
SCALE: 3/8"=1'-0"

DRAWING NO.
88 OF 115

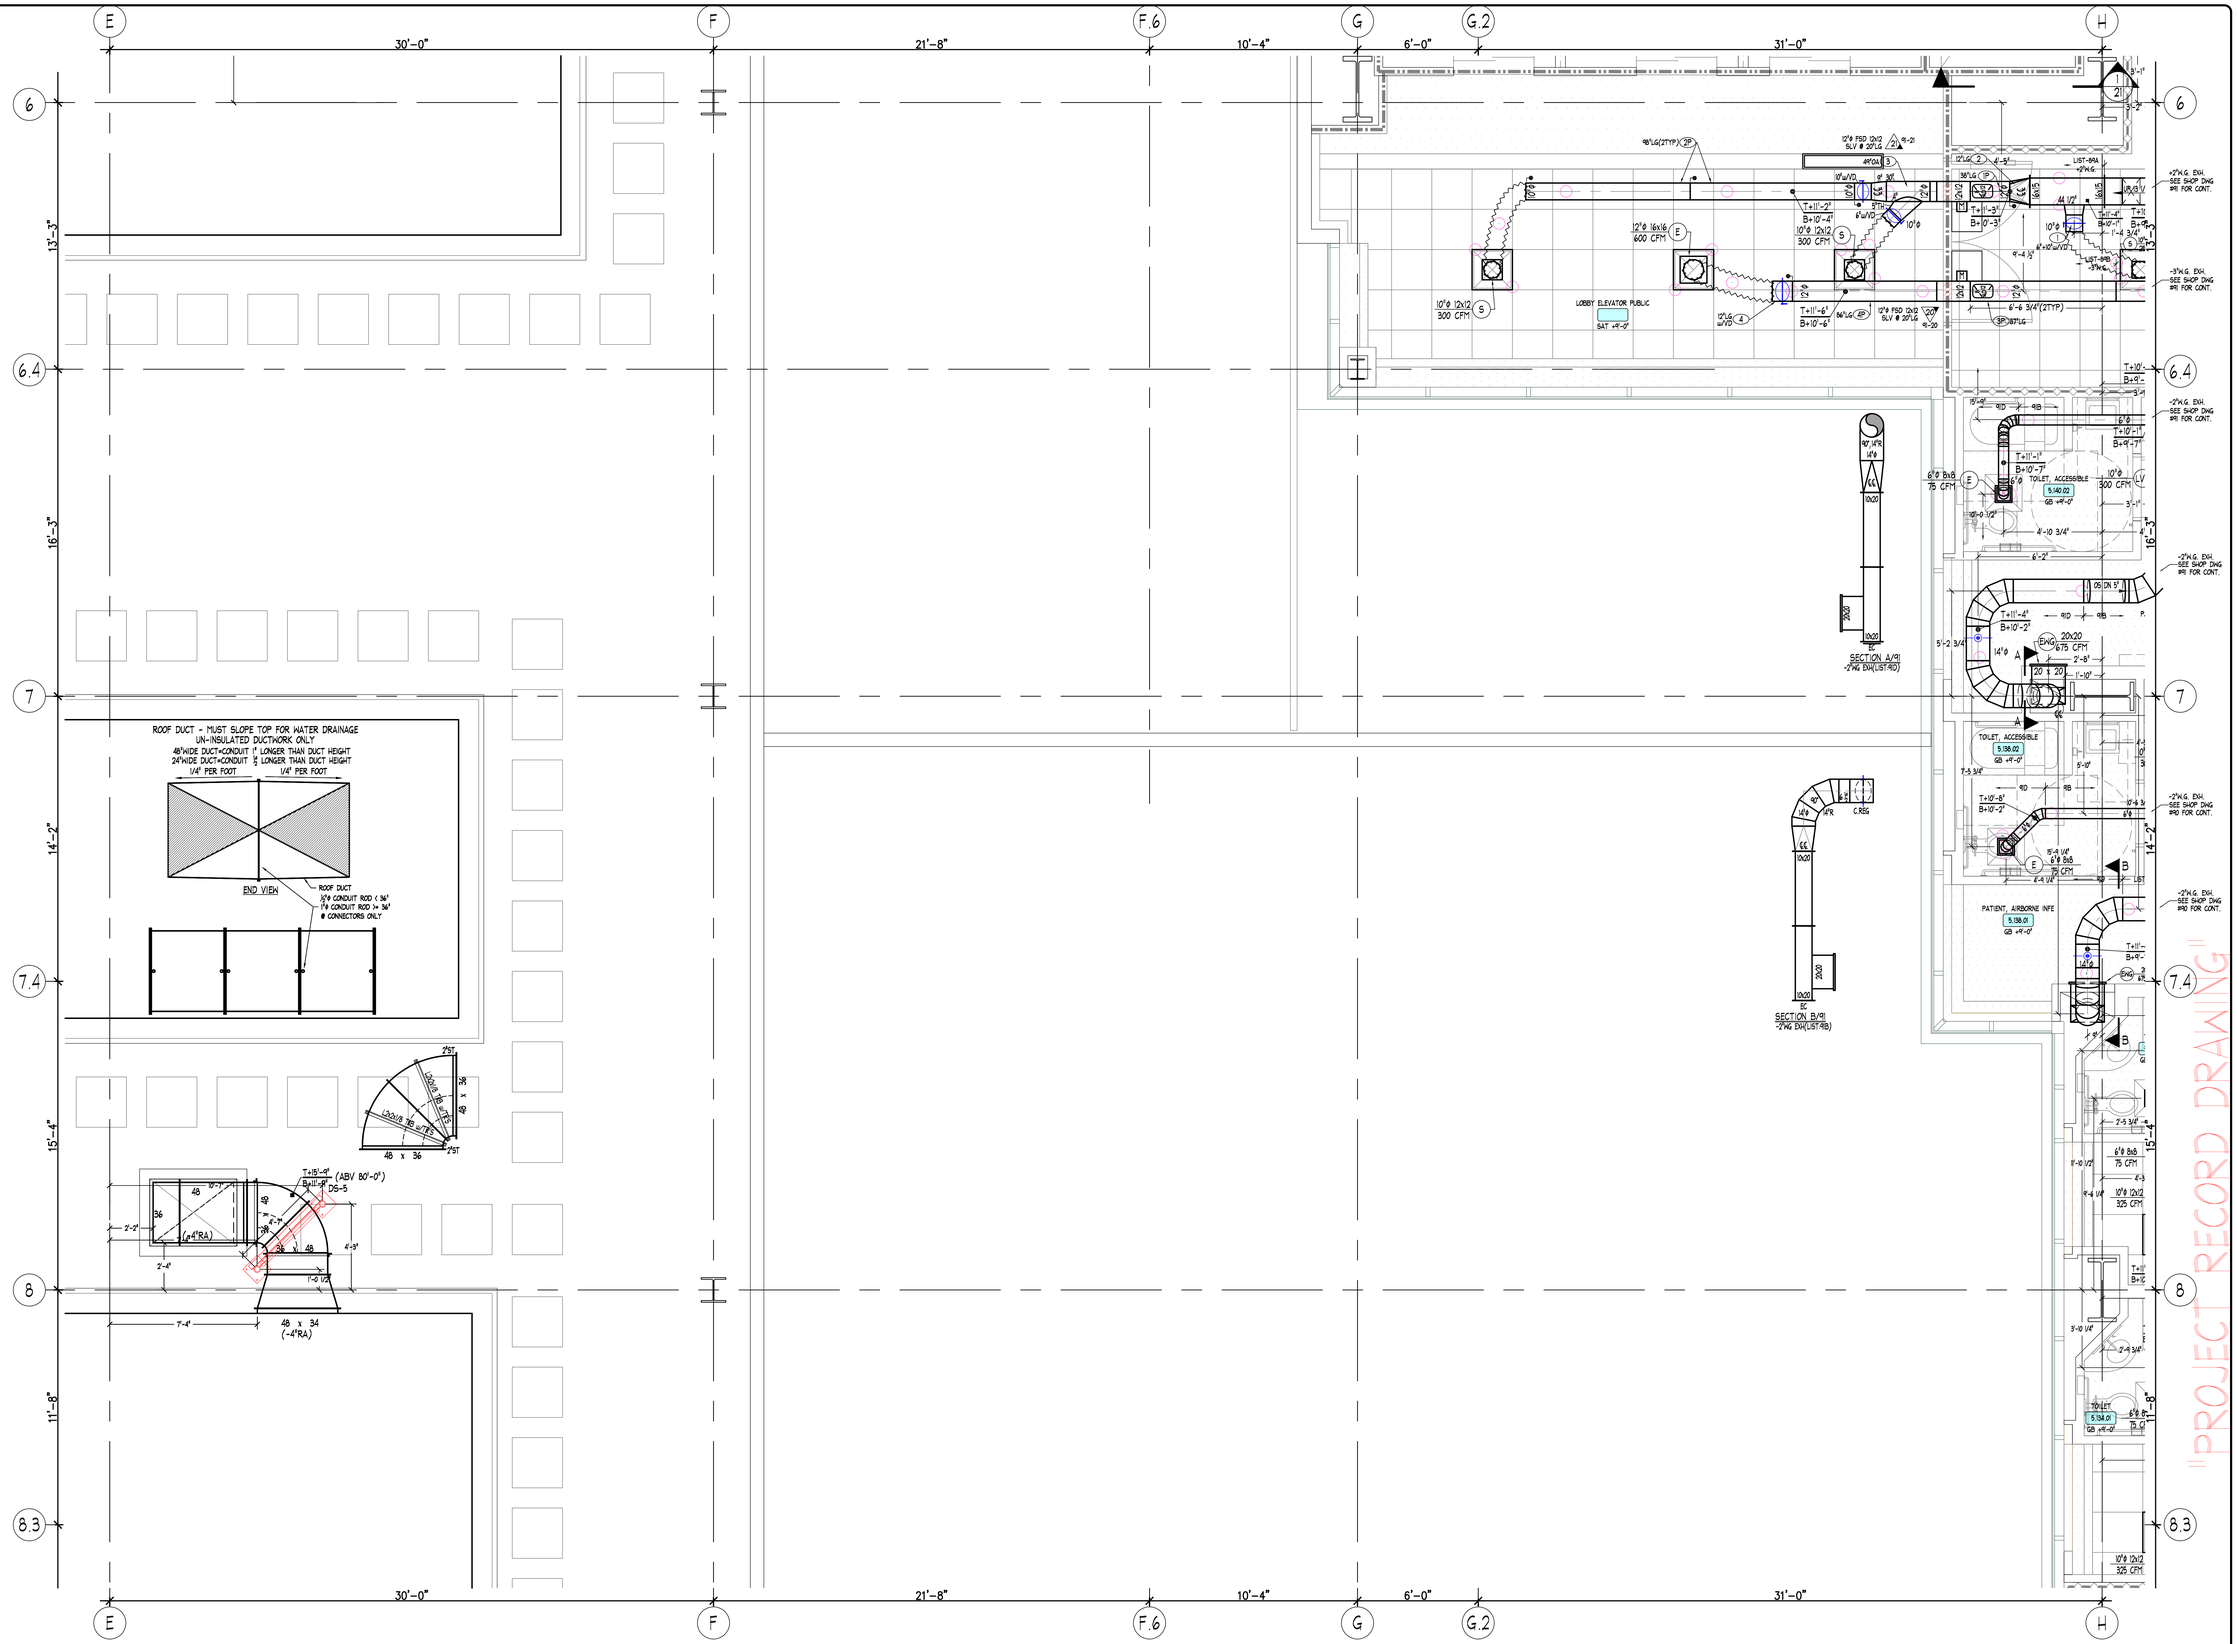

"PROJECT RECORD DRAWING"

NOTES

1. ELEVATIONS INDICATED ON THIS DRAWING ARE TO THE DUCT BODY. ALLOWANCES MUST BE MADE FOR TRANSVERSE JOINTS, REINFORCING AND EXTERIOR INSULATION WHEN COORDINATING ELEVATIONS.

ABBREVIATIONS

AD, AP	ACCESS DOOR, ACCESS PLATE	S & D	S & SPRAY CONNECTOR
B, BOTT	BOTTOM	SI	SPIN-IN FITTING
C, DN	CEILING DIFFUSER	SLV	SLEEVE
DM	DUCTMATE CONNECTOR	SP	STATIC PRESSURE
F, FTM	FLAT	T	TOP
FM	FIRE DAMPER	TDC	TRANSVERSE DUCT CONNECTOR
FI	FLANGE IN	TG	TURNING GUIDE
FO	FLANGE OUT	TRANS	TRANSITION FITTING
FOB	FLAT ON BOTTOM	TV	TURNING VANES
FOS	FLAT ON SIDE	U	UP
FOT	FLAT ON TOP	V	VERTICAL
H	HORIZONTAL	VD	VOLUME DAMPER
W, L	WIDTH, LENGTH	W	WITH
OS	OFFSET	WG	WATER GAUGE
R	RADIUS	↑	MALE INDICATOR
		↓	FEMALE INDICATOR

SYMBOL LEGEND

SYMBOL	DESCRIPTION
	FIRE DAMPER OR COMBINATION FIRE/SMOKE DAMPER NO.
	MANUAL VOLUME DAMPER WITH DIAL OR QUADRANT TYPE REGULATOR
	MOTORIZED DAMPER WITH ACTUATOR
	CEILING MOUNTED CONCEALED REGULATOR
	MOTORIZED DAMPER
	DUCTWORK ACCESS DOOR OR ACCESS PLATE
	DUCTWORK PIECE NO. INDICATOR
	DIRECTION OF DUCT ELEVATION INDICATOR

MATERIAL LISTS

NO.	DESCRIPTION	DATE
89A	+2"W.G. SUPPLY + -3" W.G. EXHAUST	4-5-11
89P	PURCHASED ROUND DUCTWORK NOTE 1P-4P	4-5-11
ATTACH.	HARD LID JAR CANS	5-25-11
89AC	AIRCANS PCS 1-2	5-25-11

REVISIONS

NO.	DESCRIPTION	DATE
1	UPDATED PER LISTING AND FABRICATION	4-5-11
2	UPDATED PER LIST-ATTACH.	5-25-11
3AC	UPDATED FOR INSTALLATION OF AIRCANS (LIST89AC)	6-7-11
4	AS-BUILT RECORD DRAWINGS	01-04-11

HARRIS & HART INC.
1759 WEST 1200 SOUTH
OGDEN, UTAH. 84404
PHONE: (801) 731-0577
FAX NO: (801) 731-0580
WEBSITE: WWW.HARRIS-HART.COM
E-MAIL TO DETAILING DEPARTMENT:
ttaylor@harris-hart.com


JOB NO: 9507 PAY ITEM: 89

PROJECT:
CHILDRENS HOSPITAL
ORANGE, CA

TITLE:
LEVEL FIVE AREA E
HVAC SYSTEM LAYOUT

REFERENCE DRAWINGS
ARCH:A3.5E STRUCT: S2.6D MECH: M3.5E

BY: TL
DRAWING NO.
DATE: 1-27-10
89 OF 115
SCALE: 3/8"=1'-0"

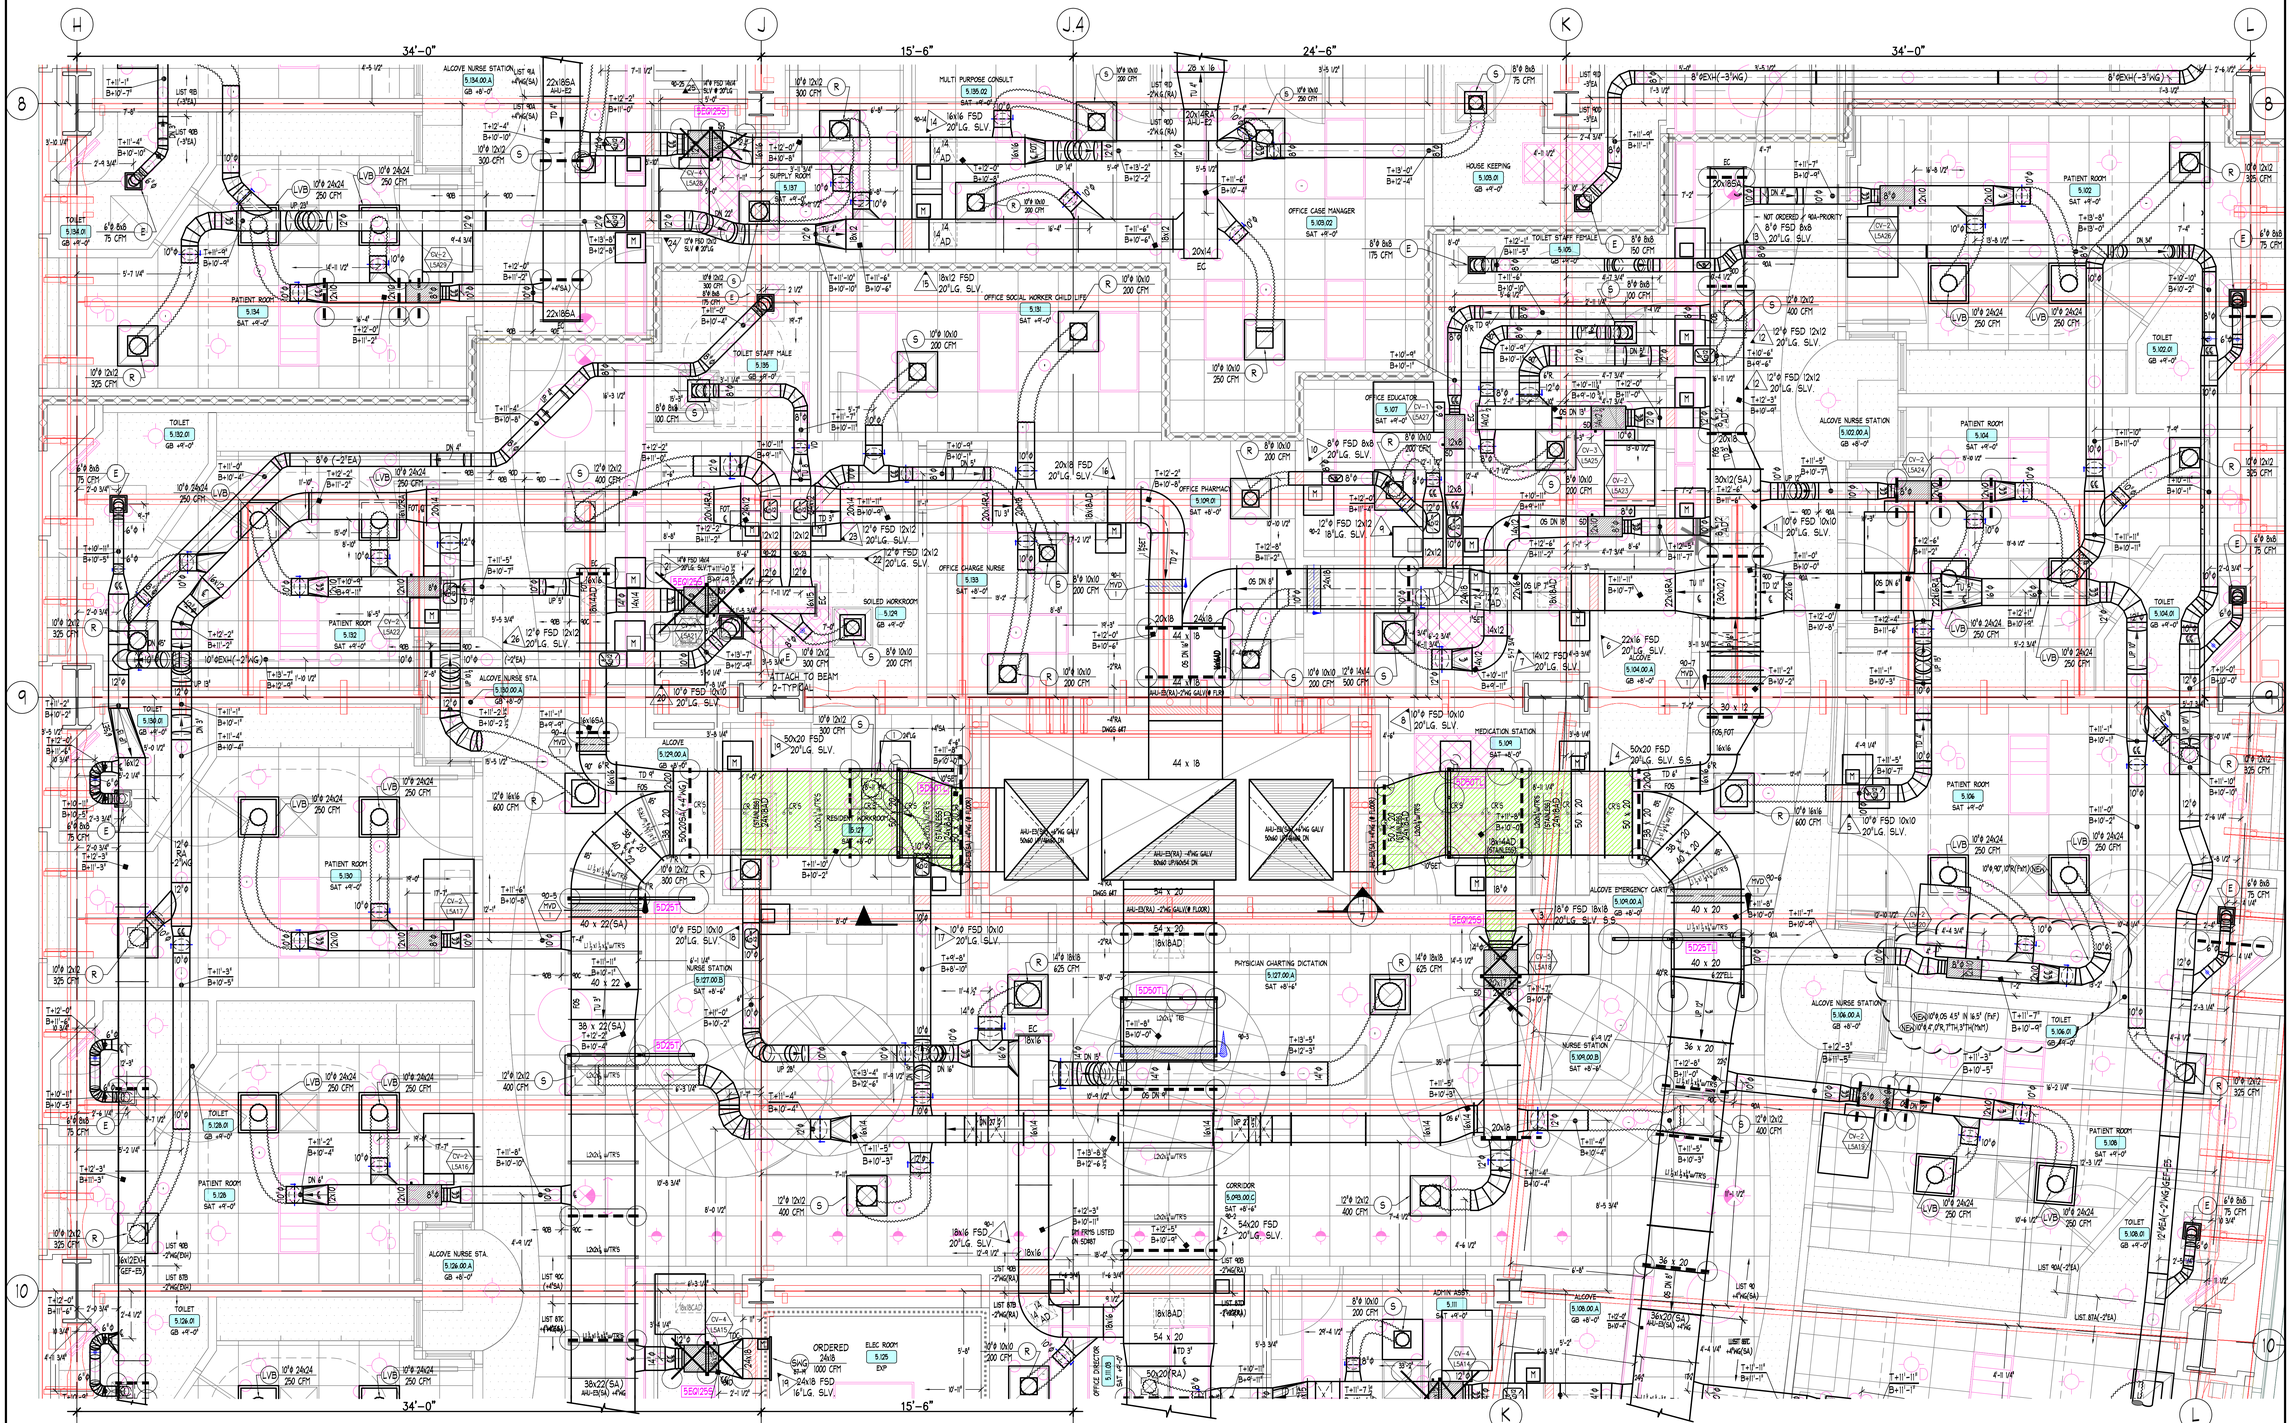

NOTES

1. ELEVATIONS INDICATED ON THIS DRAWING ARE TO THE DUCT BODY. ALLOWANCES MUST BE MADE FOR DUCTWORK INSULATION, REINFORCING AND EXTERIOR INSULATION WHEN COORDINATING ELEVATIONS.

ABBREVIATIONS

AD, AP	ACCESS DOOR, ACCESS PLATE	S & D	S & DRIVE CONNECTOR
B, BOTT	BOTTOM, BASE	SH	SPIN-IN FITTING
C, CH	CEILING, CHASE	SV	SQUARE TO ROUND
D, DN	DOWN, DUCTWORK CONNECTOR	SP	STATIC PRESSURE
DM	DAMPER, MANUAL VOLUME	T	TOP
FD, FSD	FIRE DAMPER, FIRE SMOKE DAMPER	TDC	TRANSVERSE DUCT CONNECTOR
FI	FLANGE IN	TH	THROAT
FO	FLANGE OUT	TRANS	TRANSITION FITTING
FSD	FIRE SMOKE DAMPER WITH CEILING MOUNTED CONCEALED REGULATOR	TV	TURNING VANES
MD	MOTORIZED DAMPER	U	U
		V	VERTICAL
		VD	VOLUME DAMPER
		WG	WATER GAUGE
		↑ M	MALE INDICATOR
		↓ O	FEMALE INDICATOR

SYMBOL LEGEND

SYMBOL	DESCRIPTION
	FIRE DAMPER OR COMBINATION FIRE/SMOKE DAMPER NO.
	MANUAL VOLUME DAMPER WITH QUADRANT REGULATOR
	MANUAL VOLUME DAMPER WITH CEILING MOUNTED CONCEALED REGULATOR
MD	MOTORIZED DAMPER
	DUCTWORK ACCESS DOOR OR ACCESS PLATE
FOT	DUCTWORK PIECE NO.
	INDICATOR
	DIRECTION OF FLOW OF DUCT
	ELEVATION INDICATOR

MATERIAL LISTS


NO.	DESCRIPTION	DATE
90A	14" x 10" DUCTWORK, EAST SIDE	3-25-11
90B	14" x 10" DUCTWORK, EAST SIDE	3-25-11
90P	PURCHASED SPIRAL 4 DUCTWORK	3-25-11
90C	14"WG SUPPLY AIR DUCTWORK UPSTREAM OF ARCANS	4-4-11
90D	12"WG RETURN & EXHAUST AIR DUCTWORK	4-4-11
90E	14"WG SUPPLY AIR DUCTWORK UPSTREAM OF ARCANS (LEFT 90A&C)	4-4-11
90F*1	PURCHASED SPIRAL 4 DUCTWORK	3-25-11
87ACAL	HARD LID AIR CANS	5-12-11

REVISIONS

DATE	NO.	DESCRIPTION
3-25-11	1	PREPARE FOR LISTING
4-04-11	2	ISSUED FOR LIST AND INSTALL
4-15-11	3	ISSUED FOR 14"ø, 90A, 90B & 90C INSTALL
4-18-11	4	ISSUED FOR 14"ø, 90A, 90B & 90E INSTALL
5-12-11	5	ISSUED FOR LIST ATACAL
6-4-11	AAC	UPDATED FOR INSTALLATION OF ARCANS (LEFT 90AC)
10-14-11	7	AS-BUILT RECORD DRAWINGS

HARRIS & HART INC.
1759 WEST 1200 SOUTH
OGDEN, UTAH. 84404
PHONE: (801) 731-0577
FAX NO: (801) 731-0580
WEBSITE: WWW.HARRIS-HART.COM
E-MAIL TO DETAILING DEPARTMENT:
ttaylor@harris-hart.com

JOB NO:	9507
PAY ITEM:	90
PROJECT:	CHILDRENS HOSPITAL ORANGE, CA
TITLE:	LEVEL FIVE AREA F HVAC SYSTEM LAYOUT
REFERENCE DRAWINGS	ARCH:A3.5F STRUCT: S2.6A MECH:M3.5F
BY:	BP
DRAWING NO:	90 OF 115
DATE:	1-27-10
SCALE:	3/8"=1'-0"

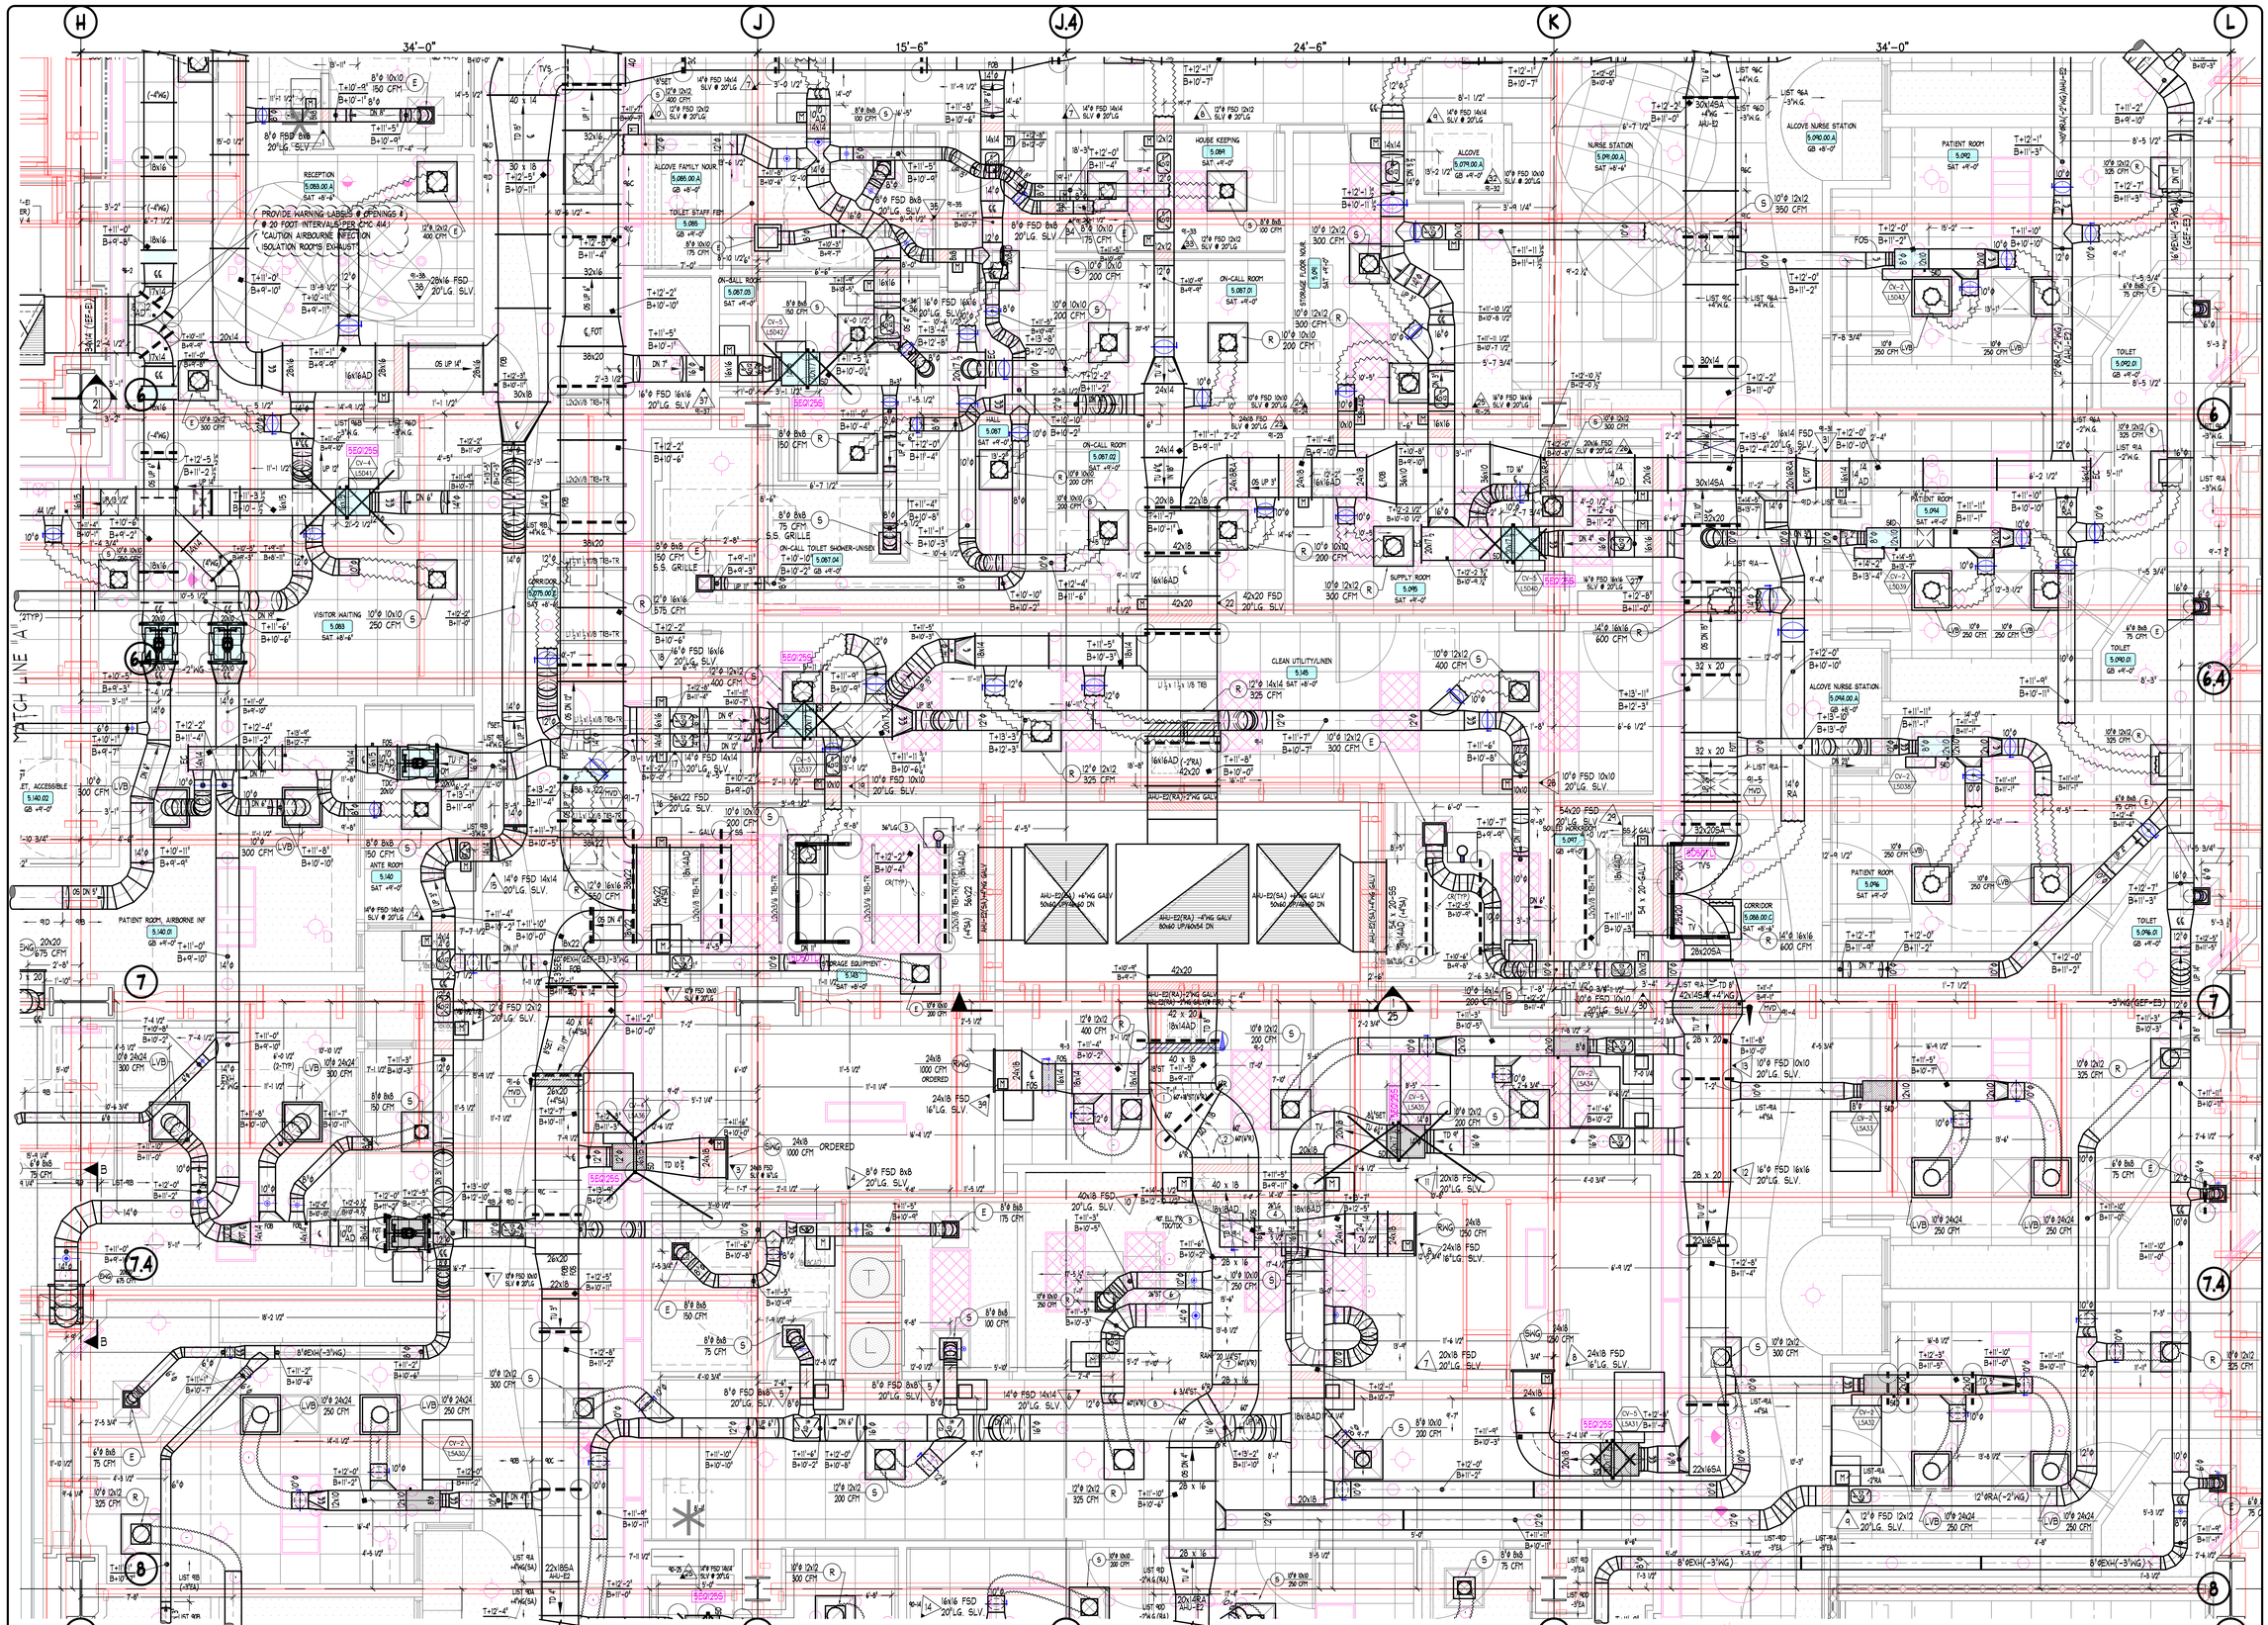

NOTES

1. ELEVATIONS INDICATED ON THIS DRAWING ARE TO BOTTOM OF DUCT UNLESS OTHERWISE NOTED. MAKE FOR TRANSVERSE CONNECTORS, REINFORCING AND EXTERIOR INSULATION WHEN CROSSING A BUILDING EXPANSION.

ABBREVIATIONS

ACCESS DOOR, ACCESS PLATE	AD, AP	8 WAY CONNECTOR	8 W C
BOTTOM	B, BOT	SPIN-IN FITTING	SI
CENTERLINE	℄	SLEEVE	SL
DOWN	D, DN	STATIC PRESSURE	SP
DYNAMIC CONNECTOR	DC	TAKE OFF	T
FEMALE	F, FEM	TRANSVERSE DUCT CONNECTOR	TDC
FIRE DAMPER	FD	THROAT	TH
FLANGE OUT	FO	TRANSITION FITTING	TRANS
FLAT ON BOTTOM	FOB	TURNING VANES	TV
FLAT ON SIDE	FOS	UP	U
FLEXIBLE DUCT	FLEX	VERTICAL	V, VD
INSULATION	INS	VOLUME DAMPER	VD
HORIZONTAL	H	WATER GAUGE	WG
WALL	W	WALL LOUVER	WL
OFFSET	OS	WALL MOUNTED	WM
RISE	R		

SYMBOL LEGEND

SYMBOL	DESCRIPTION
	FIRE DAMPER OR COMBINATION FIRE/SMOKE DAMPER WITH SYM.
	MANUAL VOLUME DAMPER WITH OR QUADRANT TYPE REGULATOR
	CEILING MOUNTED CONCEALED REGULATOR
	MOTORIZED DAMPER
	DUCTWORK ACCESS DOOR OR ACCESS PLATE
	DUCTWORK PIECE NO.
	TOP OF DUCT/BOTTOM OF DUCT ELEVATION INDICATOR

MATERIAL LISTS

NO.	DESCRIPTION	DATE
6A	24"X 12" SUPPLY DUCT	3-26-11
6B	24"X 12" SUPPLY DUCT	3-26-11
6P	+4"WG SUPPLY AIR DUCTWORK	4-1-11
9D	-2"WG EXHAUST AIR DUCTWORK	4-1-11
9E	-2"WG SUPPLY AIR DUCTWORK	4-5-11
9P+	PURCHASED ROUND DUCTWORK	4-5-11
9F	12"HG GALV PCS. 1-4	5-2-11
9HGAL	HARD LID AIR GUNS	5-2-11
9HAC	AROUND PCS. 1-4,6,7,8,9	5-2-11

SPECIFICATION	DESCRIPTION	SHEET
M15 1-4	DUCTWORK PIECE NO.	M2.5 1-2
M15 5-8&9	DUCTWORK PIECE NO.	M2.5 3-4
M15 10-14	DUCTWORK PIECE NO.	M2.5 5-6

REVISIONS

NO.	DESCRIPTION	DATE
1	PREPARE FOR LISTING	3-26-11
2	ISSUED FOR LIST 9A INSTALL	4-01-11
3	FOR INSTALLATION	4-11-11
4	REVISED TO MSS EXAM LIGHT BRACE	4-12-11
5	UPDATED PER RFI#189 & EXAM ROOM 5.101.B	5-2-11
6	ISSUED FOR LIST-8/HGAL INSTALLATION	5-13-11
7AC	UPDATED FOR INSTALLATION OF #HCAMS (LIST 9AC)	4-5-11
8	AS-BUILT RECORD DRAWINGS	10-14-11

HARRIS & HART INC.
1759 WEST 1200 SOUTH
OGDEN, UTAH. 84404
PHONE: (801) 731-0577
FAX NO: (801) 731-0580
WEBSITE: WWW.HARRIS-HART.COM
E-MAIL TO DETAILING DEPARTMENT:
ttaylor@harris-hart.com

PROJECT RECORD DRAWING


JOB NO: 9507 PAY ITEM: 91

PROJECT:
CHILDRENS HOSPITAL
ORANGE, CA

TITLE:
LEVEL FIVE AREA G
HVAC SYSTEM LAYOUT

REFERENCE DRAWINGS
ARCH:A3.5G STRUCT:S2.6A&B MECH:M3.5G

BY: BP
DRAWING NO.
DATE: 1-27-10
91 OF 115
SCALE: 3/8"=1'-0"

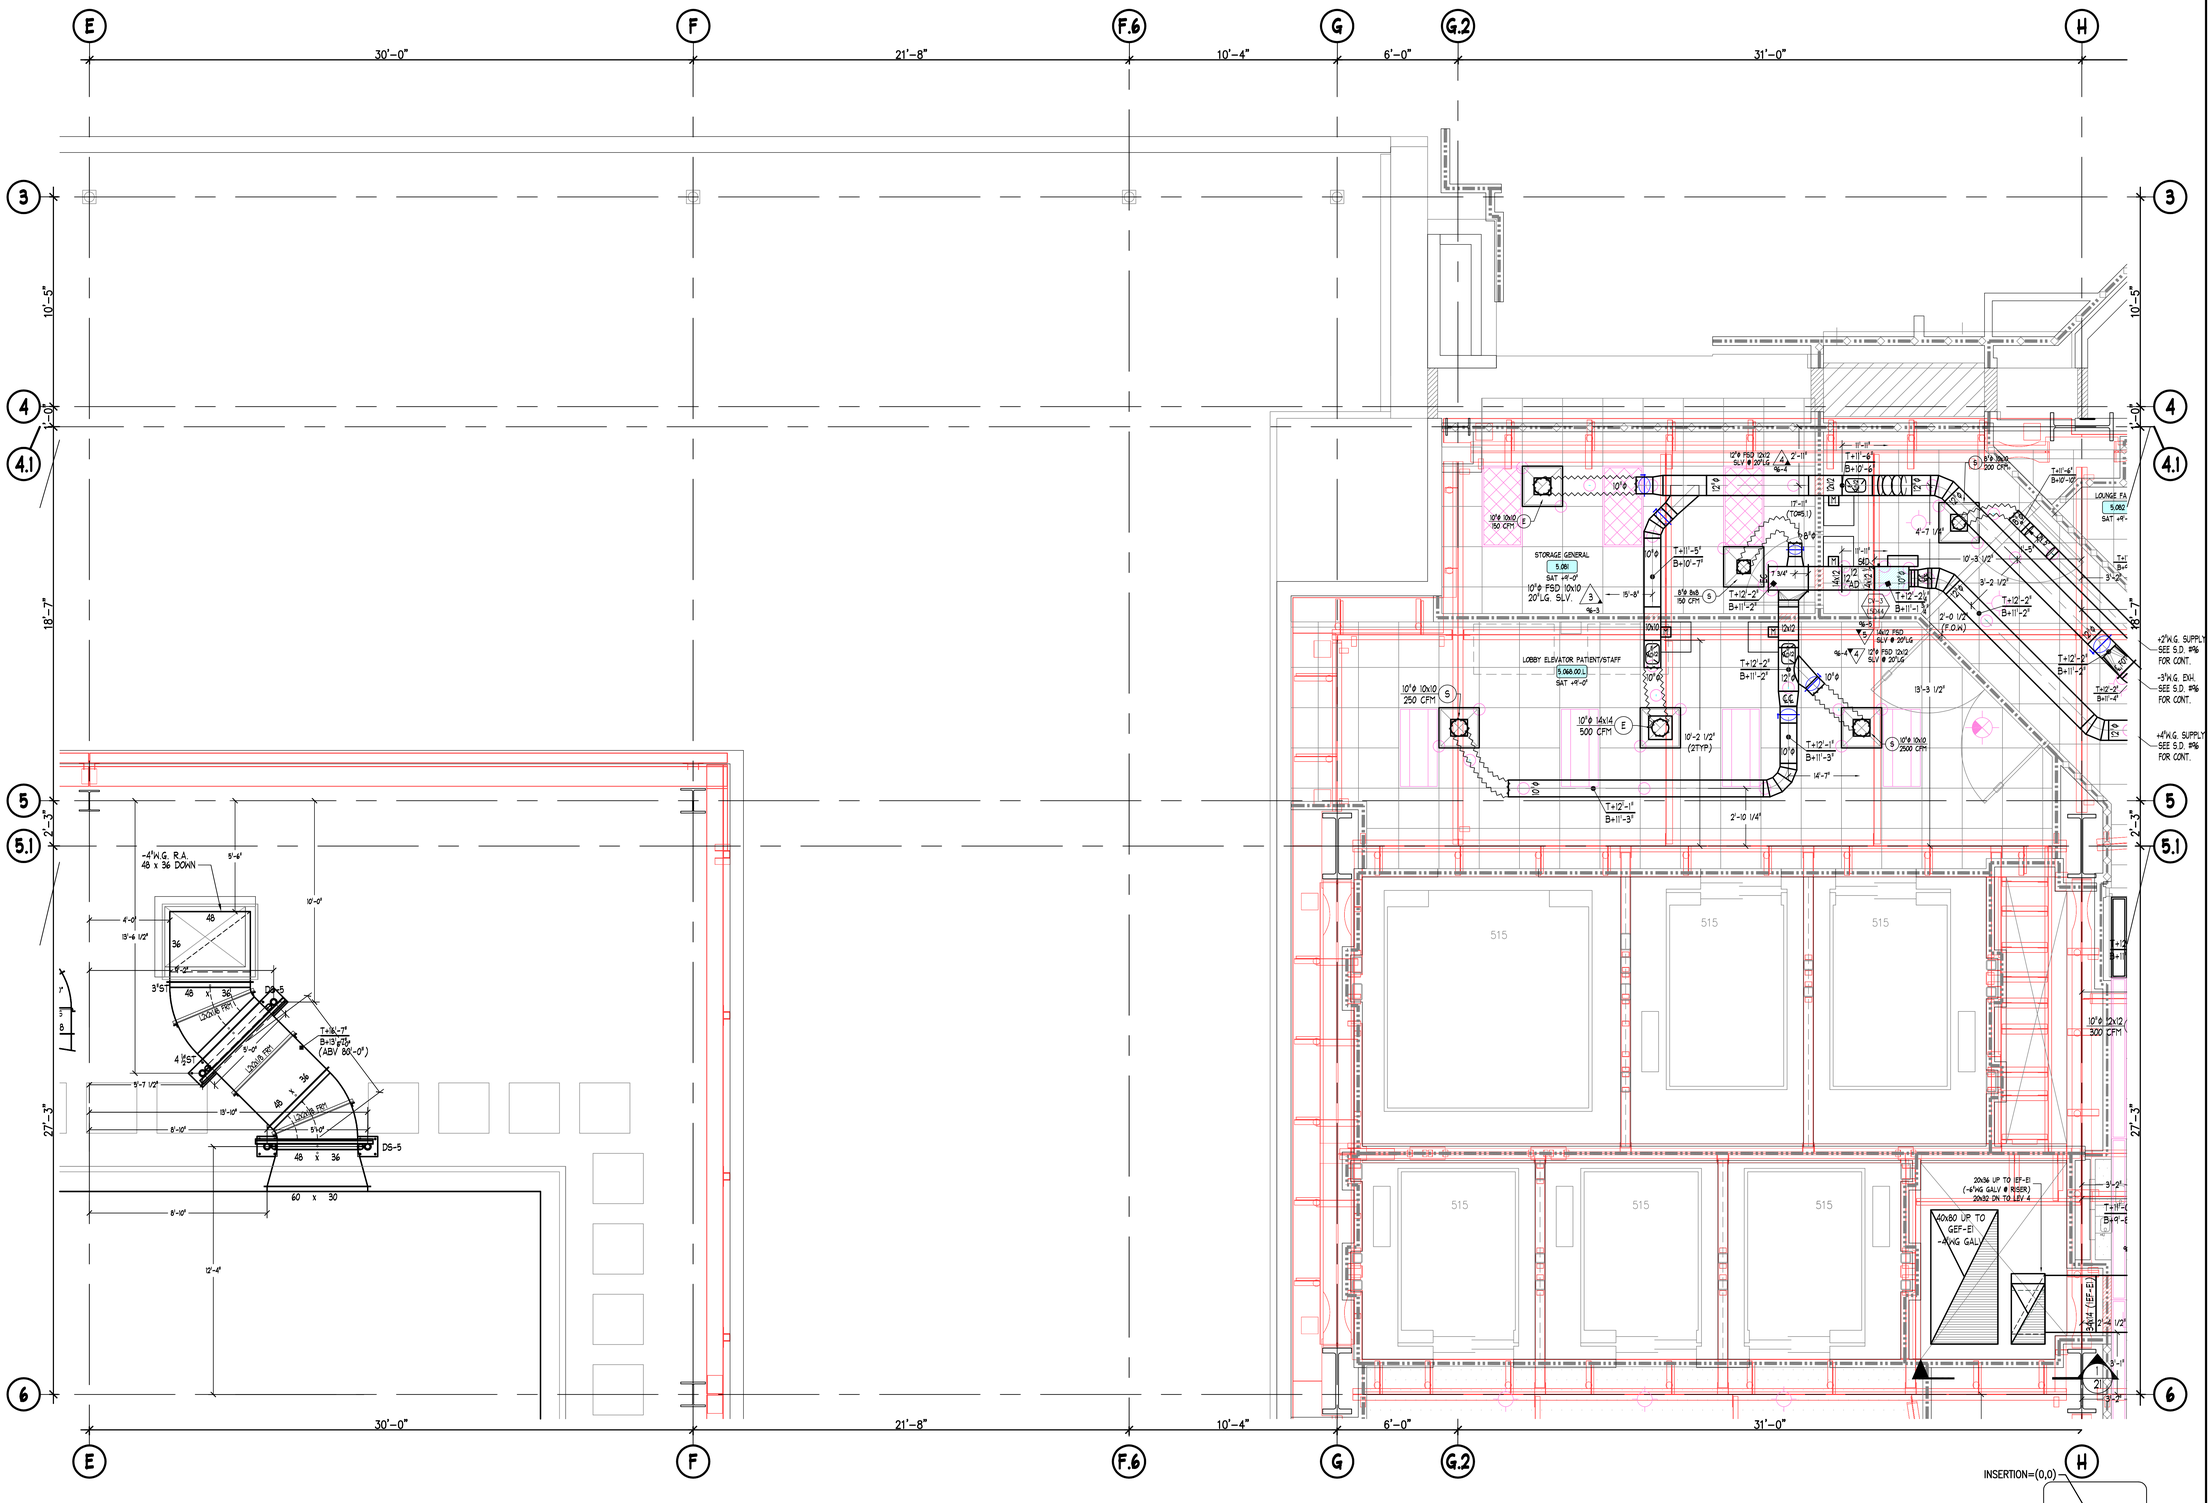

NOTES

1. ELEVATIONS INDICATED ON THE DRAWING ARE TO THE DUCT BODY. ALLOWANCES MUST BE MADE FOR TRANSVERSE CONNECTORS, REINFORCING, FLEXIBLE DUCT, INSULATION WHEN COORDINATING ELEVATIONS.

ABBREVIATIONS

AD, AP	ACCESS DOOR, ACCESS PLATE	S & D	S & DRIVE CONNECTOR
B, BOTT	BOTTOM	SI	SPIN-IN FITTING
C, CN	CENTERLINE	SLV	SLEEVE
DIA	DIAMETER	SP	STATIC PRESSURE
DM	DUCTMATE CONNECTOR	T	TOP
F, FEM	FEMALE	TDC	TRANSVERSE DUCT CONNECTOR
FD	FIRE DAMPER	TL	TRANSITION LINE
FI	FLANGE IN	TRANS	TRANSITION FITTING
FO	FLANGE OUT	TV	TURNING VANES
FOB	FLAT ON BOTTOM	U	UP
FOS	FLAT ON SIDE	V	VERTICAL
FOT	FLAT ON TOP	VD	VOLUME DAMPER
H	HORIZONTAL	W	WITH
M	MALE	WO	WITHOUT
OS	OFFSET	⌀	ROUND
R	RADIUS	⌀D	FEMALE INDICATOR

SYMBOL LEGEND

SYMBOL	DESCRIPTION
	FIRE DAMPER W/ CLOSURE
	FIRE/SMOKE DAMPER NO.
	MANUAL VOLUME DAMPER WITH DIAL
	OR QUADRANT TYPE REGULATOR
	MANUAL VOLUME DAMPER W/O REGULATOR
	MOTORIZED DAMPER
	DUCTWORK ACCESS DOOR OR ACCESS PLATE
	DUCTWORK PIECE NO.
	INDICATOR
	TOP OF DUCT/BOTTOM OF DUCT ELEVATION INDICATOR

MATERIAL LISTS

NO.	DESCRIPTION	DATE
95A	4"W x 4"H SUPPLY + 3"H RETURN	4-5-11
89P	PINCHED ROUND DUCT	4-5-11
90AC	ACCESS PER S.D. #5	5-5-11

REVISIONS

NO.	DESCRIPTION	DATE
1	UPDATED PER LISTING	4-5-11
2	FOR INSTALLATION	4-11-11
3	UPDATED FOR INSTALLATION OF AREAS (1,ST1, 90AC)	5-1-11
4	AS-BUILT RECORD DRAWINGS	10-4-11

HARRIS & HART INC.
1759 WEST 1200 SOUTH
OGDEN, UTAH. 84404
PHONE: (801) 731-0577
FAX NO: (801) 731-0580
WEBSITE: WWW.HARRIS-HART.COM
E-MAIL TO DETAILING DEPARTMENT:
ttaylor@harris-hart.com

JOB NO: 9507 PAY ITEM: 92

PROJECT:
CHILDRENS HOSPITAL
ORANGE, CA


TITLE:
LEVEL FIVE AREA H
HVAC SYSTEM LAYOUT

REFERENCE DRAWINGS
ARCH:A3.5H STRUCT: S2.60 MECH:M3.5H

BY:
DATE: 1-27-10
SCALE: 3/8"=1'-0"

DRAWING NO.
92 OF 115

INSERTION=(0,0)

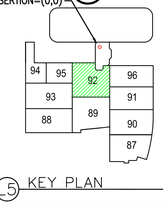

KEY PLAN

LEVEL FIVE - NORTH WEST

FINISHED FLOOR ELEVATION=80'-0" (U.N.O.)
TOP OF STEEL ELEVATION +14'-5 3/4" (U.N.O.)

"PROJECT RECORD DRAWING"

PROVIDE WARNING LABELS @ FAN OPNGS
@ 20 FOOT INTERVALS PER CMC 414.1
"CAUTION AIRBORNE INFECTION
ISOLATION ROOMS EXHAUST"

16"ø STACK UP TO 19'-0" ABV 80'-0"

CONCRETE EQUIPMENT PADS T+82'-0" TYP

ACCESS FILTER

MANUAL DAMPER

MANUAL DAMPER DS-7

CONCRETE EQUIPMENT PADS T+82'-0" TYP

BIRD SCREEN

14"ø STACK UP TO 19'-0" ABV 80'-0"

GUYWIRES TYP SEE 7/M9.04

GUYWIRE ATTACHMENT TO ROOF TYPICAL SEE 7/M9.04

HEAVY DUTY MANUAL DAMPER (PER B.T. 8-3-10 EMAIL)

14 x 14 DOWN

48 x 60

48 x 48 DOWN

TOP OF PAD 82'-0"

LISTED ON LEVEL 4

60 x 36 ABOVE (-4'RA)
70 x 50 BELOW (+6'SA) #2

48 x 36 ABOVE

48 x 48 BELOW

ROOF DUCT - MUST SLOPE TOP FOR WATER DRAINAGE
UN-INSULATED DUCTWORK ONLY
48"WIDE DUCT=CONDUIT 1" LONGER THAN DUCT HEIGHT
24"WIDE DUCT=CONDUIT ½" LONGER THAN DUCT HEIGHT
1/4" PER FOOT
1/4" PER FOOT
END VIEW
ROOF DUCT
3/8ø CONDUIT ROD < 36"
1/2ø CONDUIT ROD >= 36"
@ CONNECTORS ONLY

SECTION A-A
SCALE: 1/4"=1'-0"
SOPPS LOOKING WEST

SECTION B-B
SCALE: 1/4"=1'-0"
SOPPS LOOKING WEST

SECTION C-C
SCALE: 1/4"=1'-0"

3'ø KICKER BRACE
SUPPORT POST
3'ø TRANS BRACE
ANGLE
3/16
KICKER WELD DETAIL
N.T.S.

INSERTION=(0,0)

KEY PLAN

LEVEL FIVE - MIDDLE
FINISHED FLOOR ELEVATION=80'-0" (U.N.O.)
TOP OF STEEL ELEVATION +14'-5 3/4" (U.N.O.)

"PROJECT RECORD DRAWING"

NOTES

1. ELEVATIONS INDICATED ON THIS DRAWING ARE TO THE DUCT BODY. ALLOWANCES MUST BE MADE FOR TRANSVERSE JOINTS, REINFORCING, AND EXTERIOR INSULATION, WHEN COORDINATING ELEVATIONS.

ABBREVIATIONS

AD, AP	ACCESS DOOR, ACCESS PLATE	S & D	S & DRIVE CONNECTOR
B, BOTT	BOTTOM	SI	SPIN-IN FITTING
C, CTR	CENTERLINE	SV	SQUARE TO ROUND
D, DN	DOWN	SP, ↑	STATIC PRESSURE
DM	DUCTMATE CONNECTOR	TOP	TOP
F, FTA	FEMALE	TDC	TRANSVERSE DUCT CONNECTOR
FD	FLAT FACE DAMPER	TR	TURNING RAILS
FI	FLANGE IN	TRANS	TRANSITION FITTING
FO	FLANGE OUT	TV	TURNING VANES
FOB	FLAT ON BOTTOM	U	U
FOS	FLAT ON SIDE	V	VERTICAL
FOT	FLAT ON TOP	VD	VOLUME DAMPER
H	HORIZONTAL	W	WIDTH
M	MALE	WG	WATER GAUGE
OS	OFFSET	↑	MALE INDICATOR
R	RADIUS	↓O	FEMALE INDICATOR

SYMBOL LEGEND

SYMBOL	DESCRIPTION
	FIRE DAMPER OR COMBINATION FIRE/SMOKE DAMPER NO.
	MANUAL VOLUME DAMPER WITH DIAL OR EQUIPMENT TYPE REGULATOR
	CEILING MOUNTED CONCEALED REGULATOR
M	MOTORIZED DAMPER
	DUCTWORK ACCESS DOOR OR ACCESS PLATE
	DUCTWORK PIECE NO.
	INDICATOR OF DIRECTION OF DUCT ELEVATION INDICATOR

REVISIONS

NO.	DATE	DESCRIPTION
1	10-29-10	PREPARE FOR LIGHTING
2	11-19-10	REVISED FOR LIGHTING
3	1-04-11	REVISED FOR INSTALLATION
4	1-20-11	SUPPORT DIMENSIONS SHOWN
5	4-28-11	REINFORCING SHOWN
6	5-02-11	ISSUED FOR INSTALLATION
7	10-14-11	AS-BUILT RECORD DRAWINGS

MATERIAL LISTS

NO.	DESCRIPTION	DATE
90C	+5%PSF+ AIR DUCTWORK ON ROOF	10-29-10
90L	+7%+ INTERIOR & EXHAUST AIR DUCTWORK ON ROOF	10-29-10
90J	PIPE STANDS FOR DUCT SUPPORTS	10-29-10
90B	ROOF DUCT SUPPORTS	1-04-11

SHEET METAL CONTRACTORS & FABRICATORS
HARRIS & HART

HARRIS & HART INC.
1759 WEST 1200 SOUTH
OGDEN, UTAH. 84404
PHONE: (801) 731-0577
FAX NO: (801) 731-0580
WEBSITE: WWW.HARRIS-HART.COM
E-MAIL TO DETAILING DEPARTMENT:
ttaylor@harris-hart.com

JOB NO: 9507 PAY ITEM: 93

PROJECT:
CHILDRENS HOSPITAL
ORANGE, CA

TITLE:
LEVEL FIVE AREA J
HVAC SYSTEM LAYOUT

REFERENCE DRAWINGS:
ARCH:A3.50 STRUCT: N/A MECH:M3.5J

BY: BP
DATE:
SCALE: 3/8"=1'-0"

DRAWING NO.
93 OF 115

LEVEL FIVE - NORTH WEST

FINISHED FLOOR ELEVATION=65'-0" (U.N.O.)
TOP OF STEEL ELEVATION +14'-5 3/4" (U.N.O.)

ROOF DUCT - MUST SLOPE TOP FOR WATER DRAINAGE
UN-INSULATED DUCTWORK ONLY
48"WIDE DUCT=CONDUIT 1" LONGER THAN DUCT HEIGHT
24"WIDE DUCT=CONDUIT 1/2" LONGER THAN DUCT HEIGHT
1/4" PER FOOT 1/4" PER FOOT

END VIEW

ROOF DUCT
1/2" CONDUIT ROD x 36" @ 5'
1" CONDUIT ROD x 36" @ 10'
@ CONNECTORS ONLY

FAN DISCHARGE IS 11'-6" ABOVE ROOF
CONCRETE EQUIPMENT PADS T+82'-0" TYP
STACK ADDED TO 11'-0" ABOVE ROOF
OPENING LOCATION MOVED PER CONSTRUCTION RFI 579 PPMC RFI 668 & HHH RFI 124

KICKER WELD DETAIL
N.T.S.

SECTION B-B
SCALE: 1/2"=1'-0"
SUPPLY LOOKING WEST

SECTION B-B
SCALE: 1/2"=1'-0"
SUPPLY LOOKING NORTH

KEY PLAN

"PROJECT RECORD DRAWING"

NOTES

1. ELEVATIONS INDICATED ON THIS DRAWING ARE TO THE DUCT BODY. ALLOWANCES MUST BE MADE FOR TRANSITIONS, DUCTWORK REINFORCING AND EXTERIOR INSULATION WHEN COORDINATING ELEVATIONS.

ABBREVIATIONS

AD, AP	ACCESS DOOR, ACCESS PLATE	S & D	S & DRIVE CONNECTOR
B, BOTT	BOTTOM	SPIN	SPIN-in FITTING
CL	CENTERLINE	SLIDE	SLIDE
D, DN	DOWN	SP	STATIC PRESSURE
DM	DUCTMATE CONNECTOR	T	TOP
EXIST	EXISTING	TDC	TRANSVERSE DUCT CONNECTION
F.C. FSD	FIRE DAMPER	TH	THROAT
FI	FLANGE IN	TRANS	TRANSITION FITTING
FO	FLANGE OUT	TV	TURNING VANES
FOB	FLANGE OUT BOTTOM	V	VANES
FOS	FLAT ON SIDE	V	VERTICAL
FOT	FLAT ON TOP	VD	VOLUME DAMPER
H	HORIZONTAL	W	WIDE
M	MALE	WG	WATER GAUGE
OFFSET		MI	MALE INDICATOR
INCHES		FI	FEMALE INDICATOR

SYMBOL LEGEND

SYMBOL	DESCRIPTION
	FIRE DAMPER OR COMBINATION
	FIRE/SMOKE DAMPER NO.
	MANUAL VOLUME DAMPER WITH DIAL
	MANUAL VOLUME DAMPER WITH LOCKING QUADRANT
	MANUAL VOLUME DAMPER WITH CEILING MOUNTED CONCEALED REGULATOR
	MOTORIZED DAMPER
	DUCTWORK ACCESS DOOR OR ACCESS PLATE
	DUCTWORK PIECE NO.
	INDICATOR
	SECTION, ELEVATION OF DUCT ELEVATION INDICATOR

REVISIONS

NO.	DESCRIPTION	DATE
1	PREPARE FOR LISTING	11-5-10
2	UPDATED FOR INSTALLATION	11-22-10
3	REVISED PER LISTING	12-4-10
4	REVISED FOR INSTALLATION	1-06-11
5	SUPPORT DIMENSIONS ADDED	2-02-11
6	PLOTTED WITH REINFORCING SHOWN	4-08-11
7	AS-BUILT RECORD DRAWINGS	10-14-11

MATERIAL LISTS

NO.	DESCRIPTION	DATE
94C	24" & 2' EXHAUST AIR DUCTWORK	11-5-10
94D	-10"WG. WELDED EXHAUST AIR DUCTWORK	11-5-10
94A	PIPE STANDS FOR DUCT SUPPORTS	12-20-10
94B	ROOF DUCT SUPPORTS	1-06-11

HARRIS & HART INC.
1759 WEST 1200 SOUTH
OGDEN, UTAH. 84404
PHONE: (801) 731-0577
FAX NO: (801) 731-0580
WEBSITE: WWW.HARRIS-HART.COM
E-MAIL TO DETAILING DEPARTMENT:
ttaylor@harris-hart.com

JOB NO: 9507 PAY ITEM:94


PROJECT:
CHILDRENS HOSPITAL
ORANGE, CA

TITLE:
LEVEL FIVE AREA K
HVAC SYSTEM LAYOUT

REFERENCE DRAWINGS
ARCH:A3.50 STRUCT: N/A MECH: M3.5K

BY: BP
DATE: 1-27-10
SCALE: 3/8"=1'-0"


DRAWING NO.
94 OF 115

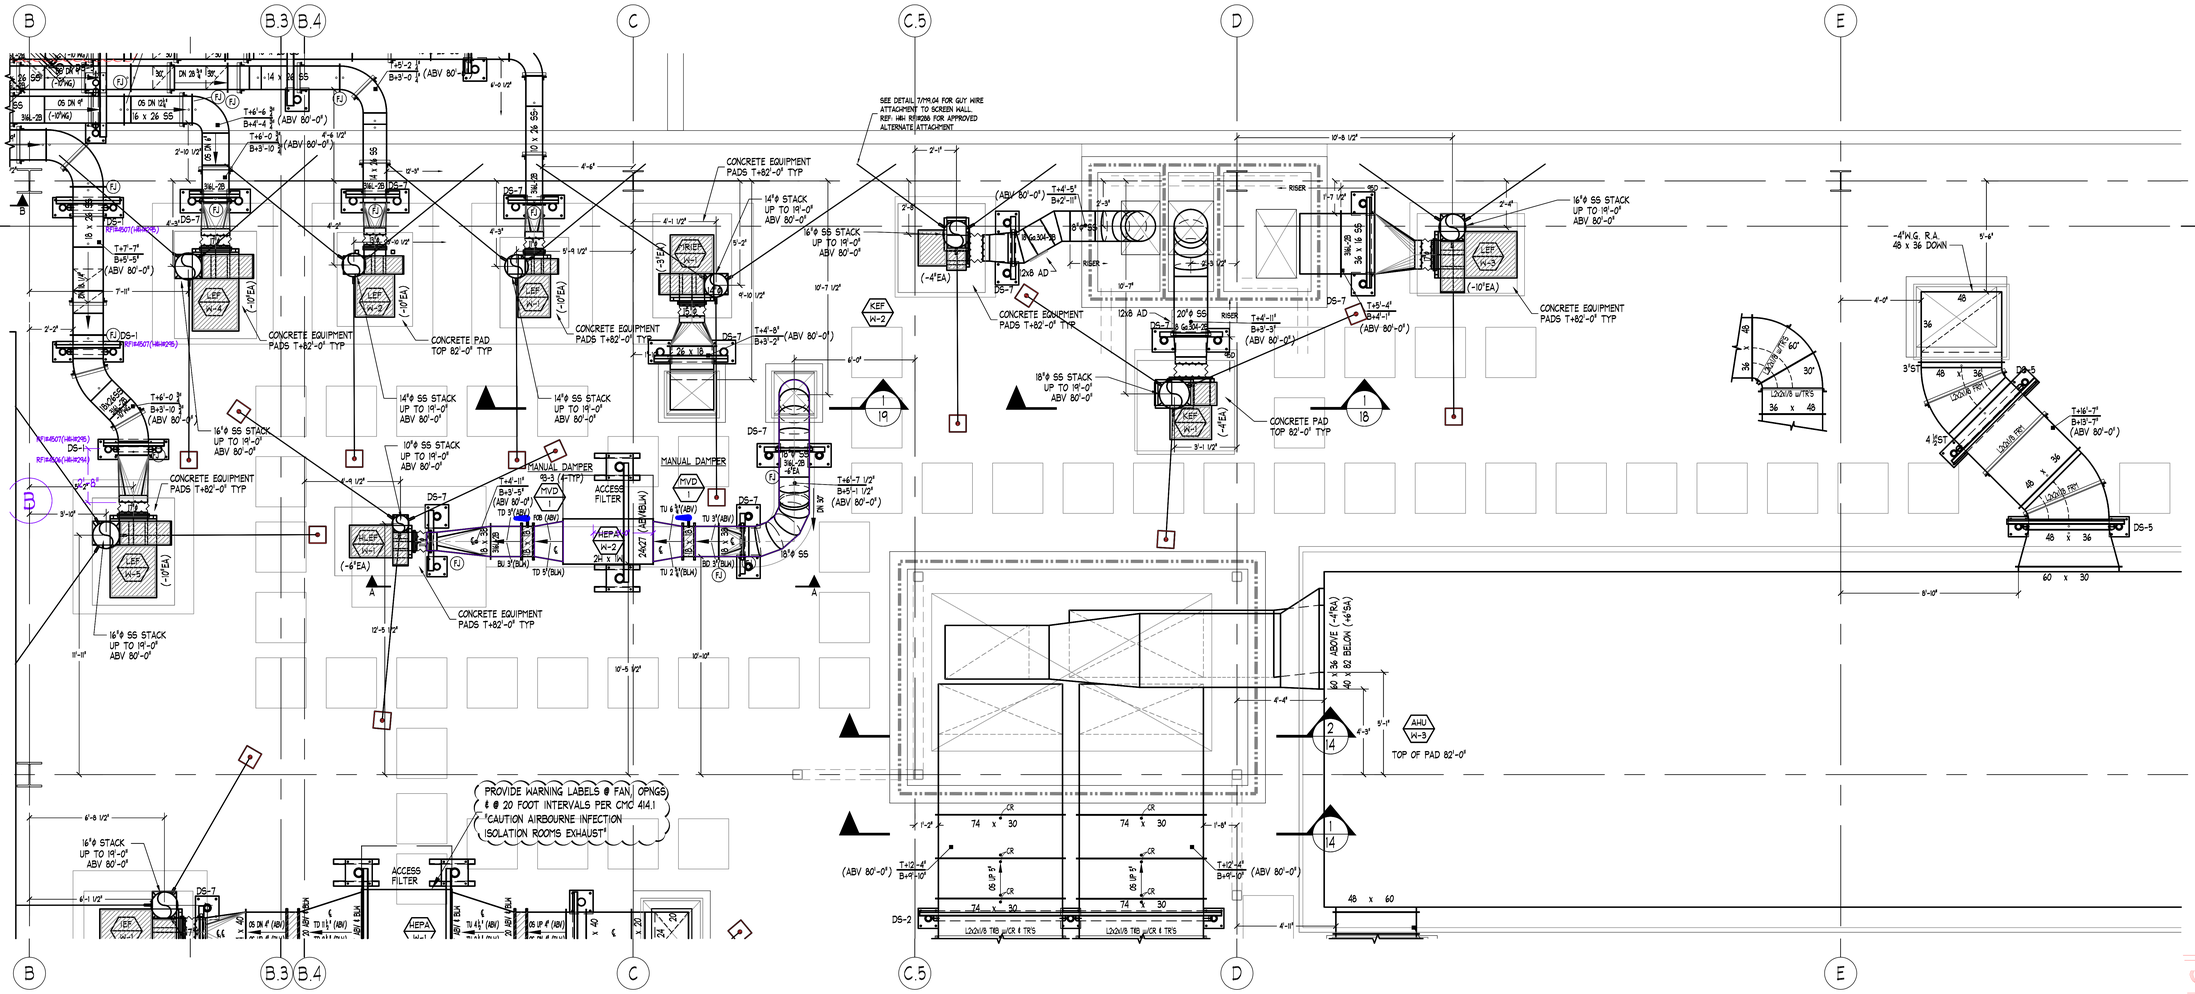





LEVEL FIVE - NORTH CENTRAL

FINISHED FLOOR ELEVATION=80'-0" (U.N.O.)
TOP OF STEEL ELEVATION +14'-5 3/4" (U.N.O.)

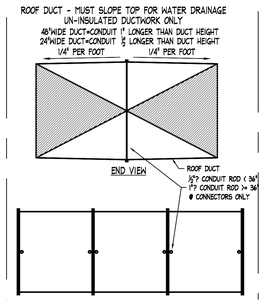

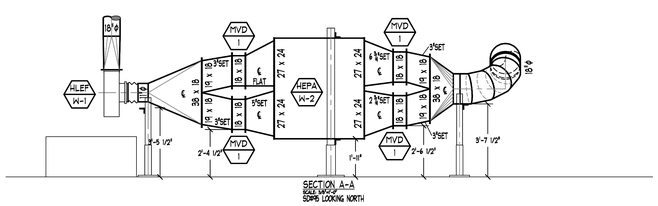

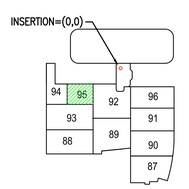

KEY PLAN

"PROJECT RECORD DRAWING"

NOTES

1. ELEVATIONS INDICATED ON THIS DRAWING ARE TO THE DUCT BODY. ALLOWANCES MUST BE MADE FOR TRANSVERSE JOINTS, DUCT REINFORCING AND EXTERIOR INSULATION WHEN COORDINATING ELEVATIONS.

ABBREVIATIONS

AL. AP	ACCESS DOOR, ACCESS PLATE	S & A D	S & A SPRING CONNECTOR
B, BOTT	BOTTOM	SI	SPIN-IN FITTING
C, CL	CENTERLINE	SLV	SLEEVE
C, DN	DOWN	SP	STATIC PRESSURE
DM	DUCTMATE CONNECTOR	T	TOP
F, FTM	FEMALE	TDC	TRANSVERSE DUCT CONNECTOR
FD	FIRE DAMPER	TDF	TDF
FI	FLANGE IN	TRANS	TRANSITION FITTING
FO	FLANGE OUT	TV	TURNING VANES
FOB	FLAT ON BOTTOM	U	U
FOS	FLAT ON SIDE	V	VERTICAL
FOT	FLAT ON TOP	VD	VOLUME DAMPER
H	HORIZONTAL	W	WITH
M	MITER	WG	WATER GAUGE
OS	OFFSET	MI	MALE INDICATOR
R	RADIUS	FI	FEMALE INDICATOR

SYMBOL LEGEND

SYMBOL	DESCRIPTION
	FIRE DAMPER OR COMBINATION FIRE/SMOKE DAMPER NO.
	MANUAL VOLUME DAMPER WITH DIAL OR QUADRANT TYPE REGULATOR
	MANUAL VOLUME DAMPER WITH CEILING MOUNTED CONCEALED REGULATOR
	MOTORIZED DAMPER
	DUCTWORK ACCESS DOOR OR ACCESS PLATE
	DUCTWORK PIECE NO. INDICATOR
	DIRECTION OF FLOW OF BOTTOM OF DUCT ELEVATION INDICATOR

MATERIAL LISTS

NO.	DESCRIPTION	DATE	NO.
#SC	GALV SHEET	PCS. 1-6	
#SD	SS. SHEET	PCS. 1-20	
#SA	PIPE STAND FOR DUCT SUPPORTS	PCS. 1-4	
#SB	ROOF DUCT SUPPORTS	PCS. 1-5	

REVISIONS

NO.	DESCRIPTION	DATE
1	PREPARE FOR LISTING	9-2-09
2	REVISED PER LISTING	11-9-09
3	REVISED FOR INSTALLATION	1-26-10
4	SUPPORT LOCATIONS ADDED	2-25-10
5	PLOTTED WITH REINFORCING SHOWN	4-28-10
6	AS-BUILT RECORD DRAWINGS	10-14-10

SHEET METAL CONTRACTORS & FABRICATORS
HARRIS & HART
HARRIS & HART INC.
1759 WEST 1200 SOUTH
OGDEN, UTAH. 84404
PHONE: (801) 731-0577
FAX NO: (801) 731-0580
WEBSITE: WWW.HARRIS-HART.COM
E-MAIL TO DETAILING DEPARTMENT:
ttaylor@harris-hart.com

JOB NO: 9507 PAY ITEM: 95


PROJECT:
CHILDRENS HOSPITAL
ORANGE, CA


TITLE:
LEVEL FIVE AREA L
HVAC SYSTEM LAYOUT

REFERENCE DRAWINGS
ARCH:A3.50 STRUCT: N/A MECH:M3.5L

BY:
DATE: 1-27-10
SCALE: 3/8"=1'-0"

DRAWING NO.
95 OF 115

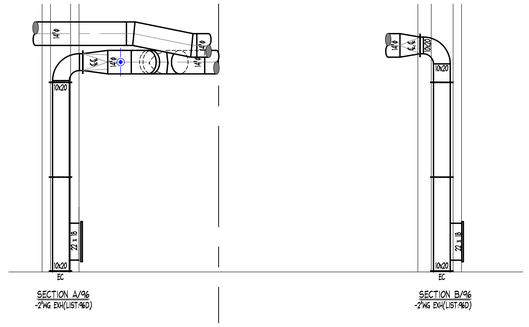

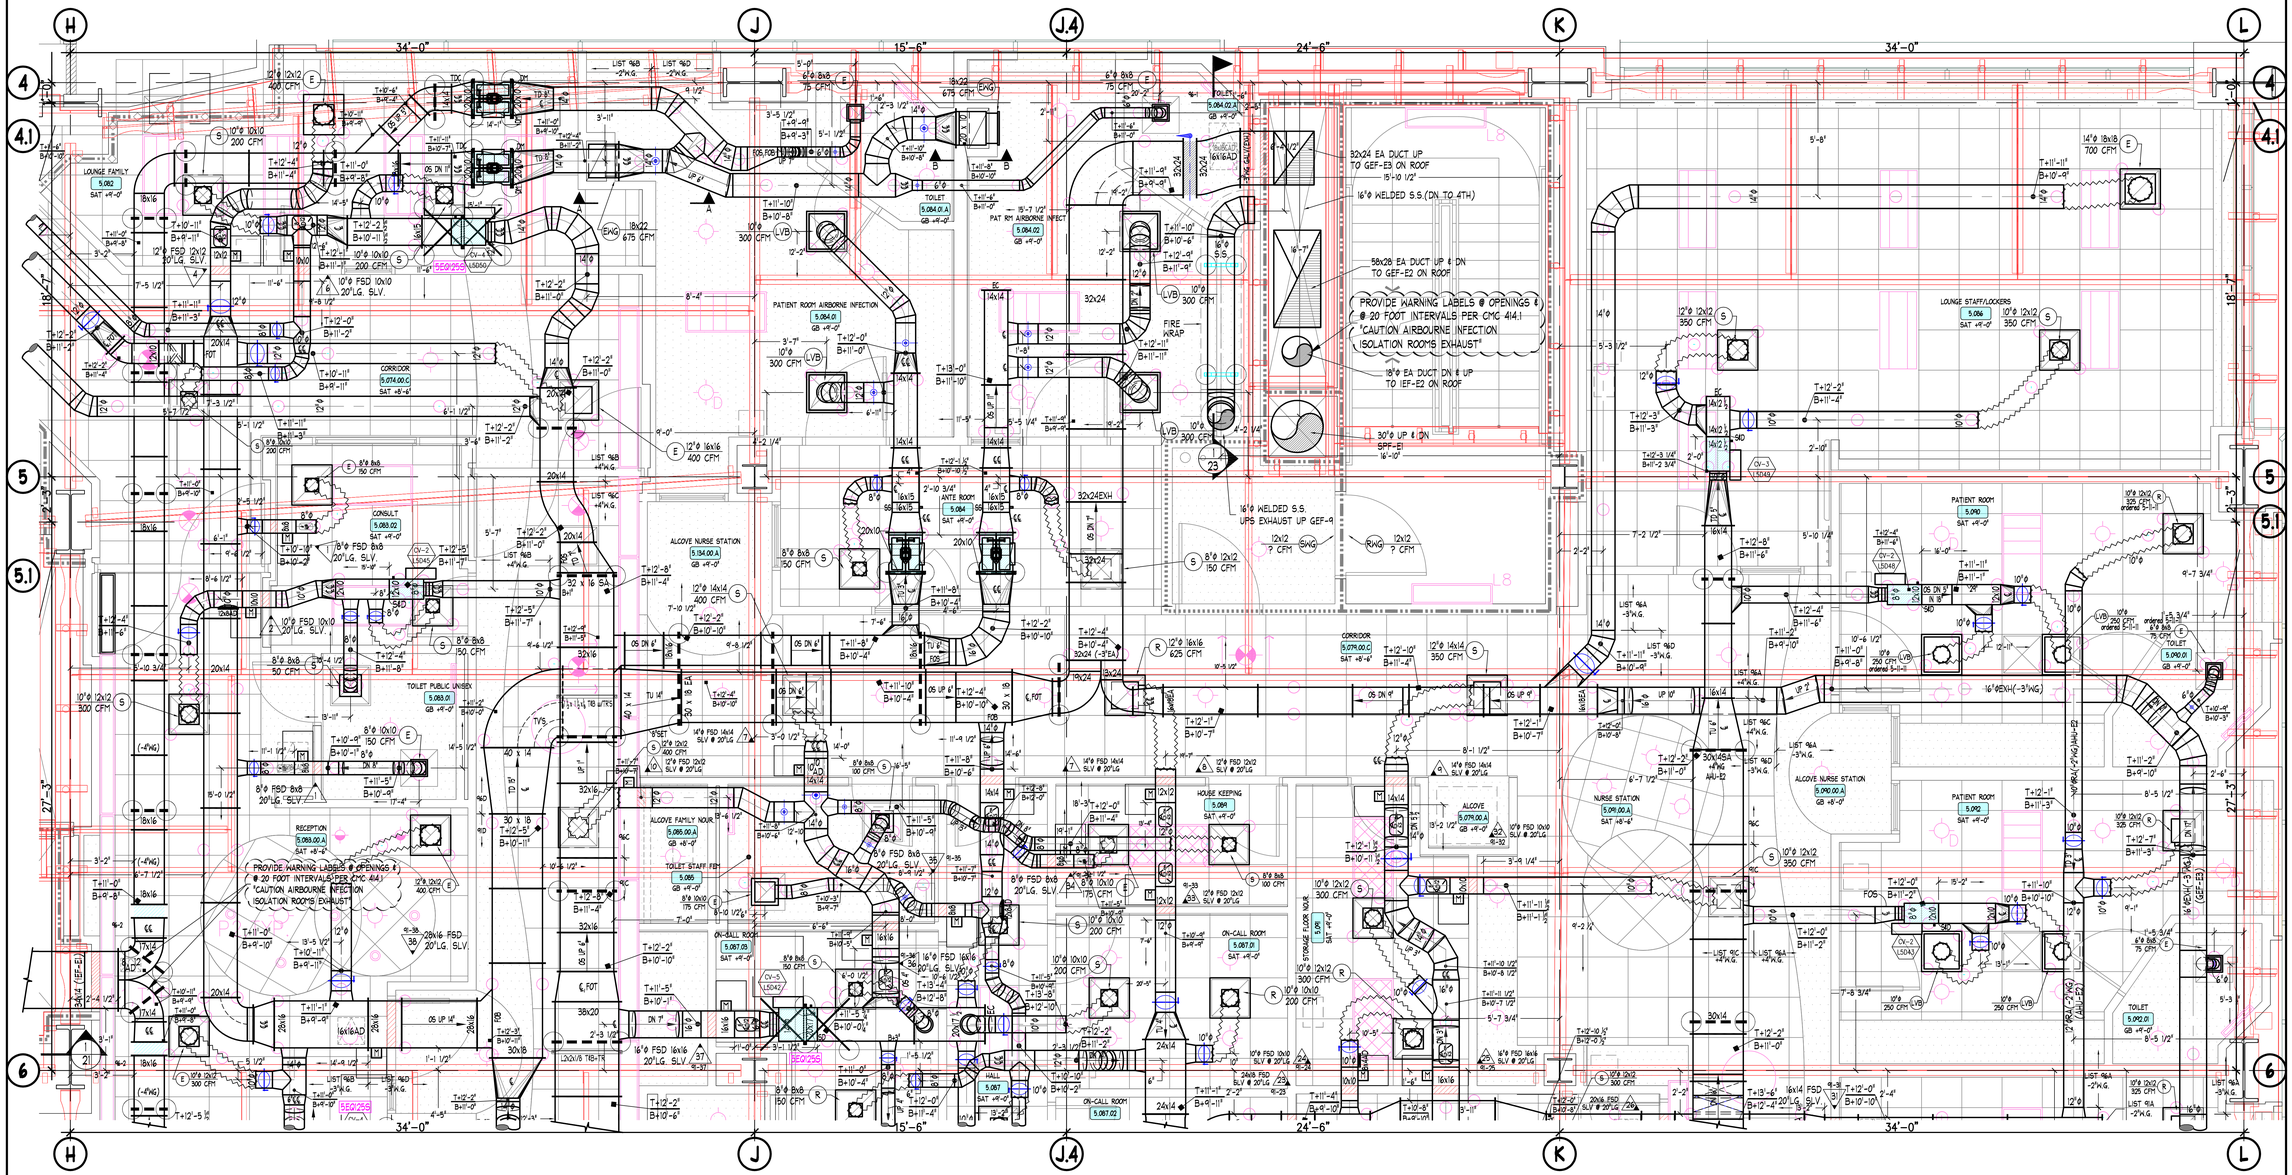
H
J
J.4
K
L
4
4.1
5
5.1
6
34'-0"
15'-6"
24'-6"
34'-0"
18'-7"
27'-3"
LOUNGE FAMILY
5.082
SAT +9"-0"
12'0 12x12
400 CFM
10'0 10x10
200 CFM
10'0 FSD 10X10
20'LG. SLV.
12'0 FSD 12X12
20'LG. SLV.
8'0 8x8
150 CFM
8'0 8x8
50 CFM
6'0 8x8
75 CFM
18x22
675 CFM
16'0 18x18
700 CFM
14'0 12x12
350 CFM
10'0 12x12
300 CFM
10'0 12x12
325 CFM
ordered 5-1-13
10'0
300 CFM
10'0
250 CFM
ordered 5-1-13
8'0 8x8
75 CFM
12'0 16x16
625 CFM
12'0 16x16
400 CFM
8'0 8x8
100 CFM
8'0 10x10
175 CFM
32x24EXH
16'0 16x16AD
32x24
32x16
30x18
38x20
20x14
20x10
24x14
16'0 FSD 16x14
20'LG. SLV. @ 20'LG
12'0 FSD 12X12
SLV @ 20'LG
8'0 FSD 8X8
20'LG. SLV.
20'0 FSD 16x16
20'LG. SLV.
20'0 FSD 10X10
20'LG. SLV.
24'0 FSD
20'LG. SLV.
32x24 EA DUCT UP
TO GEF-E3 ON ROOF
15'-10 1/2"
16'0 WELDED S.S.(DN TO 4TH)
58x28 EA DUCT UP & DN
TO GEF-E2 ON ROOF
PROVIDE WARNING LABELS @ OPENINGS &
@ 20 FOOT INTERVALS PER CMC 414.1-
"CAUTION AIRBOURNE INFECTION
ISOLATION ROOMS EXHAUST"
18'0 EA DUCT DN & UP
TO IEF-E2 ON ROOF
30"0 UP & DN
SPF-E1
16'-10"
16'0 WELDED S.S.
UPS EXHAUST UP GEF-9
12x12 ? CFM
PATIENT ROOM AIRBORNE INFECTION
5.084.01
GB +9'-0"
PAT RM AIRBORNE INFECT
5.084.02
GB +9'-0"
TOILET
5.084.01.A
GB +9'-0"
TOILET
5.084.02.A
GB +9'-0"
LOUNGE STAFF/LOCKERS
5.086
SAT +9'-0"
PATIENT ROOM
5.090
SAT +9'-0"
PATIENT ROOM
5.092
SAT +9'-0"
NURSE STATION
5.090.00.A
SAT +8'-6"
ALCOVE NURSE STATION
5.090.00.A
GB +8'-0"
ALCOVE
5.079.00.A
GB +9'-0"
CORRIDOR
5.079.00.C
SAT +9'-0"
CONSULT
5.083.02
SAT +9'-0"
TOILET PUBLIC UNISEX
5.083.01
GB +9'-0"
RECEPTION
5.083.00.A
SAT +8'-6"
ALCOVE FAMILY NOIR
5.085.00.A
GB +8'-0"
TOILET STAFF FEM
5.085
GB +9'-0"
CORRIDOR
5.074.00.C
SAT +8'-6"
ALCOVE NURSE STATION
5.134.00.A
GB +9'-0"
ANTE ROOM
5.084
SAT +9'-0"
HOUSE KEEPING
5.094
SAT +9'-0"
ON-CALL ROOM
5.087.03
SAT +9'-0"
ON-CALL ROOM
5.087.01
SAT +9'-0"
ON-CALL ROOM
5.087.02
HALL
5.087
SAT +9'-0"
STORAGE FLOOR NOUR
5.095
SAT +9'-0"
LIST 96A +4"W.G.
LIST 96B +4"W.G.
LIST 96C +4"W.G.
LIST 96D -3"W.G.
LIST 96E -2"W.G.
LIST 96A -3"W.G.
LIST 96C -2"W.G.
LIST 96A -2"W.G.
LIST 96A -3"W.G.
LIST 96C +4"W.G.
LIST 96D -3"W.G.
LIST 96A +3"W.G.
LIST 96C +4"W.G.
LIST 96A -2"W.G.
LIST 96A -3"W.G.
SEQ255
SEQ256
