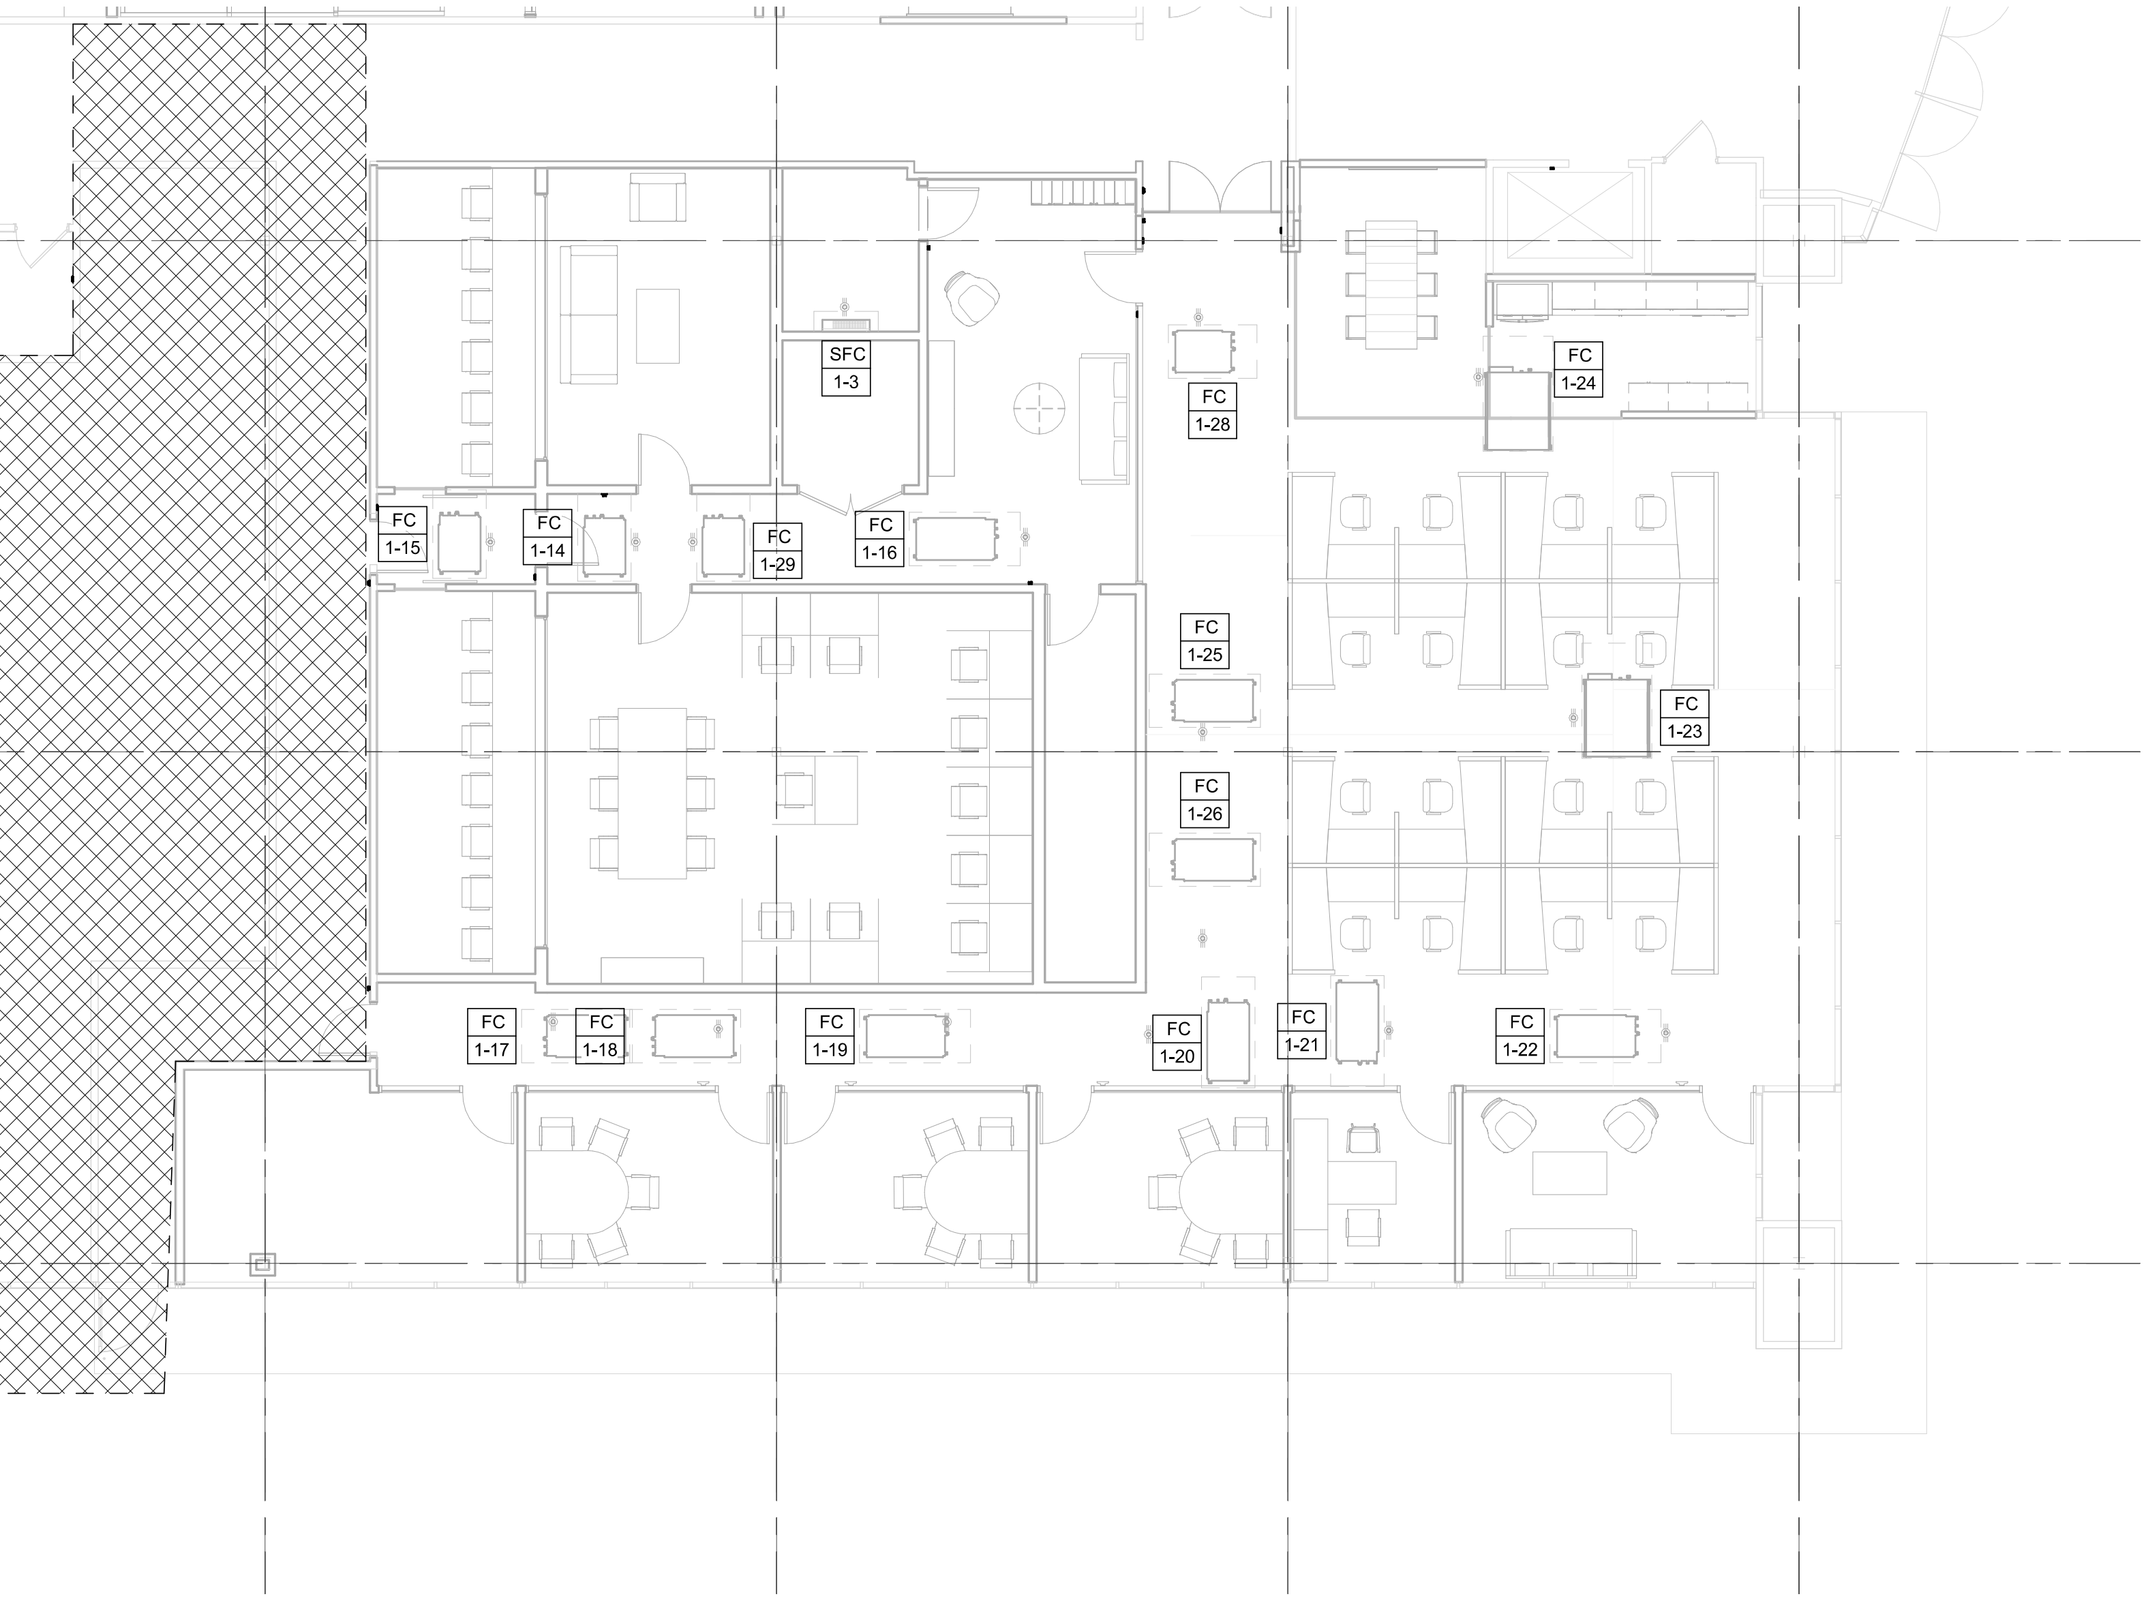

REVISIONS

NO.	DESCRIPTION	DATE
	DESIGN DEVELOPMENT	07.20.2018

CLIENT LOGO

PROJECT NO. 17342

SCALE AS SHOWN

TITLE

POWER MECHANICAL COORDINATION PLANS - AREA B

E-401-B