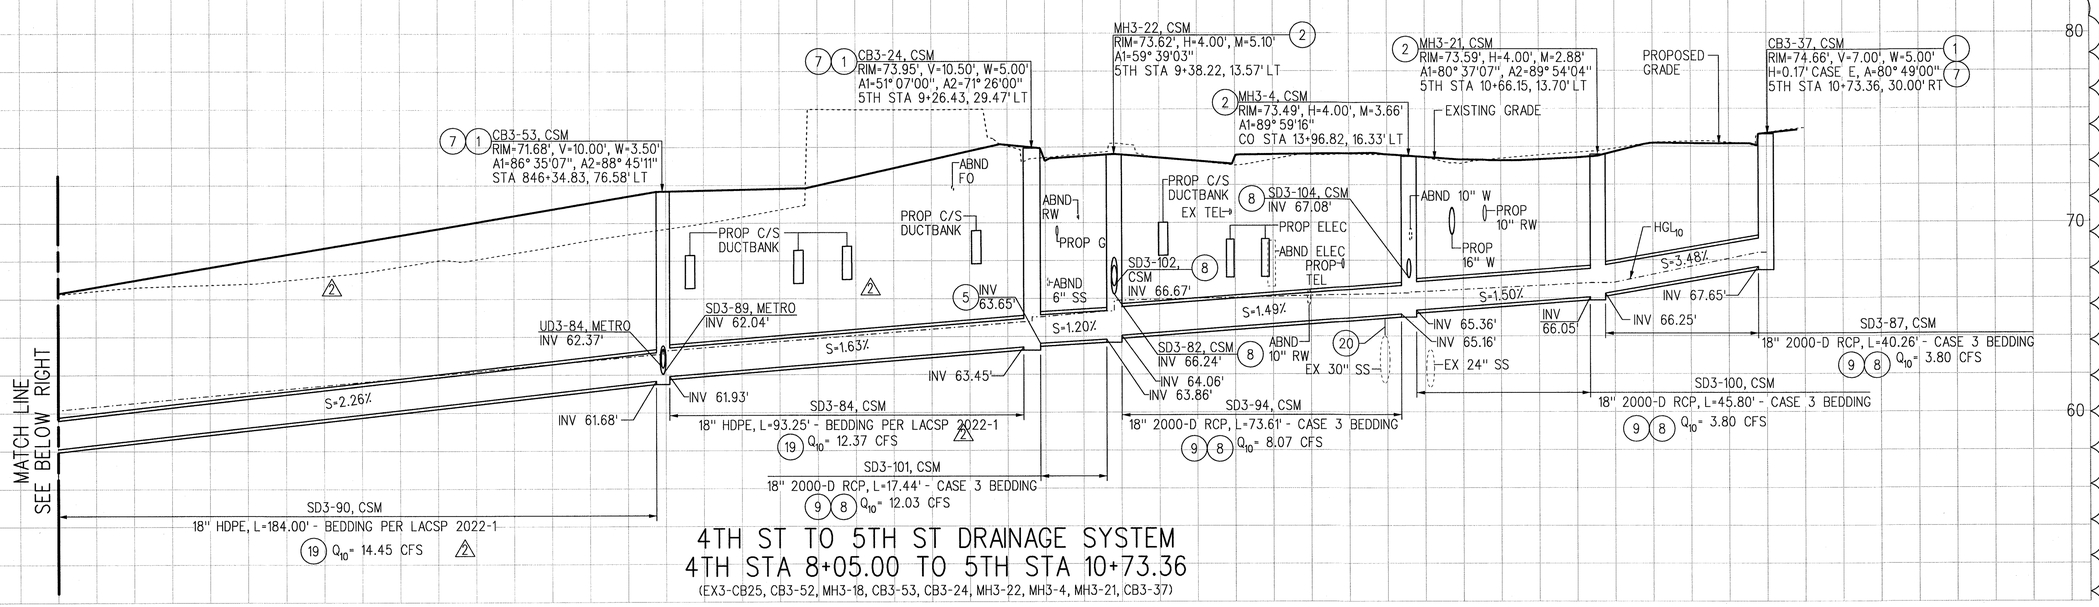

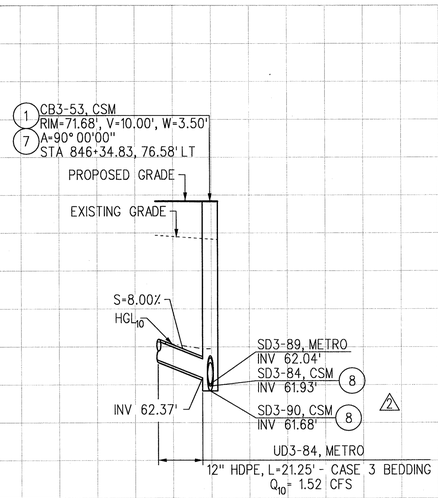

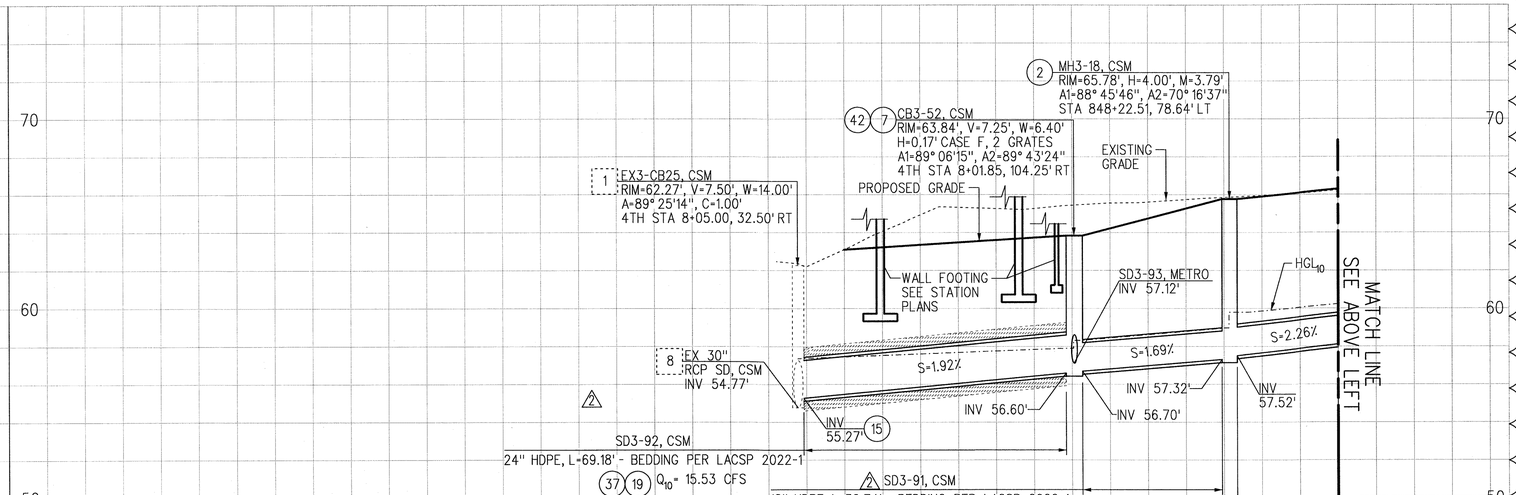

SRJV
MAR 04 2014
ISSUED FOR CONSTRUCTION

20' 0 20' 40'
HORIZ:1"=20'

REV	DATE	BY	APP	REG NO	EXPIRES	SEAL HOLDER	DESCRIPTION
2	12/9/13	NM	RCW	C78128	9/30/15	ROBERT C. WELCH	ECI 41, ECI 43.1
1	3/8/13	NM	RCW	C78128	9/30/13	ROBERT C. WELCH	ECI 03
0	12/14/12	NM	RCW	C78128	9/30/13	ROBERT C. WELCH	APPROVED FOR CONSTRUCTION

REVISION DATES (DESIGN STAGE ONLY)

DESIGNED BY N. MELTON
DRAWN BY N. MELTON
CHECKED BY J. SCHICK
IN CHARGE R. WELCH
DATE 3/8/13

REGISTERED PROFESSIONAL ENGINEER
ROBERT C. WELCH
No. C78128
Exp. 09-30-15
CIVIL
STATE OF CALIFORNIA

Exposition Metro Line Construction Authority
Expo
EXPO SKANSKA RADOS
444 South Flower Street
Suite 2200
Los Angeles, CA 90071
TEL (213) 443-7463
FAX (213) 362-9481
PARSONS BRINCKERHOFF

EXPOSITION LRT PROJECT- PHASE 2
STORM DRAIN
SEGMENT 3C
PROFILES

Exposition Construction Authority
Approved for Construction
Drawings - AFC
MAR 04 2014

CONTRACT NO XP8902-002
DRAWING NO SDP-3C-303 REV 2
SCALE HOR: 1"=20' VERT: 1"=5'
SHEET NO 50 OF 108

HernandezH 3:10:55 PM 12/9/2013
Plot Driver=EXP02-Full-BW-pdf.plt Pentable=EXP02-PENTABLE.tbl
C:\Users\hernandezh\Desktop\WELCH9-2\expo2-sdp-3C-303.plg

SCALES HORIZ SCALE: 1"=20' VERT SCALE: 1"=5'
SHEET 50 OF 108
INDEX NUMBER

CITY DRAWING NO. U9210
SHEET NO. 50 OF 108
REFERENCE :
SUBMITTED BY:
APPROVED BY: LEON E. SWAIN, P.E., CITY ENGINEER
DATE: 2-19-2014

REVIEWED : DATE : 20
REVIEWED : DATE : 2-19-2014
REVIEWED : DATE : 2-19-2014
CITY

NO.	DATE	BY	DESCRIPTION

REVISIONS

APPROVED

City of Santa Monica
Department of Public Works
1437 4th Street, Suite 300 Santa Monica, CA 90401
TEL. (310)458-8721 FAX. (310)393-4425
e-mail : smengineering@smgov.net

Plotted by: HernandezH 12/9/2013 C:\Users\hernandezh\Desktop\WELCH9-2\expo2-sdp-3C-303.plg

Sheet Version 2.01