© 2007 FKP Architects, Inc. All rights reserved. No part of this document may be reproduced or utilized in any form without prior written authorization of FKP Architects, Inc.

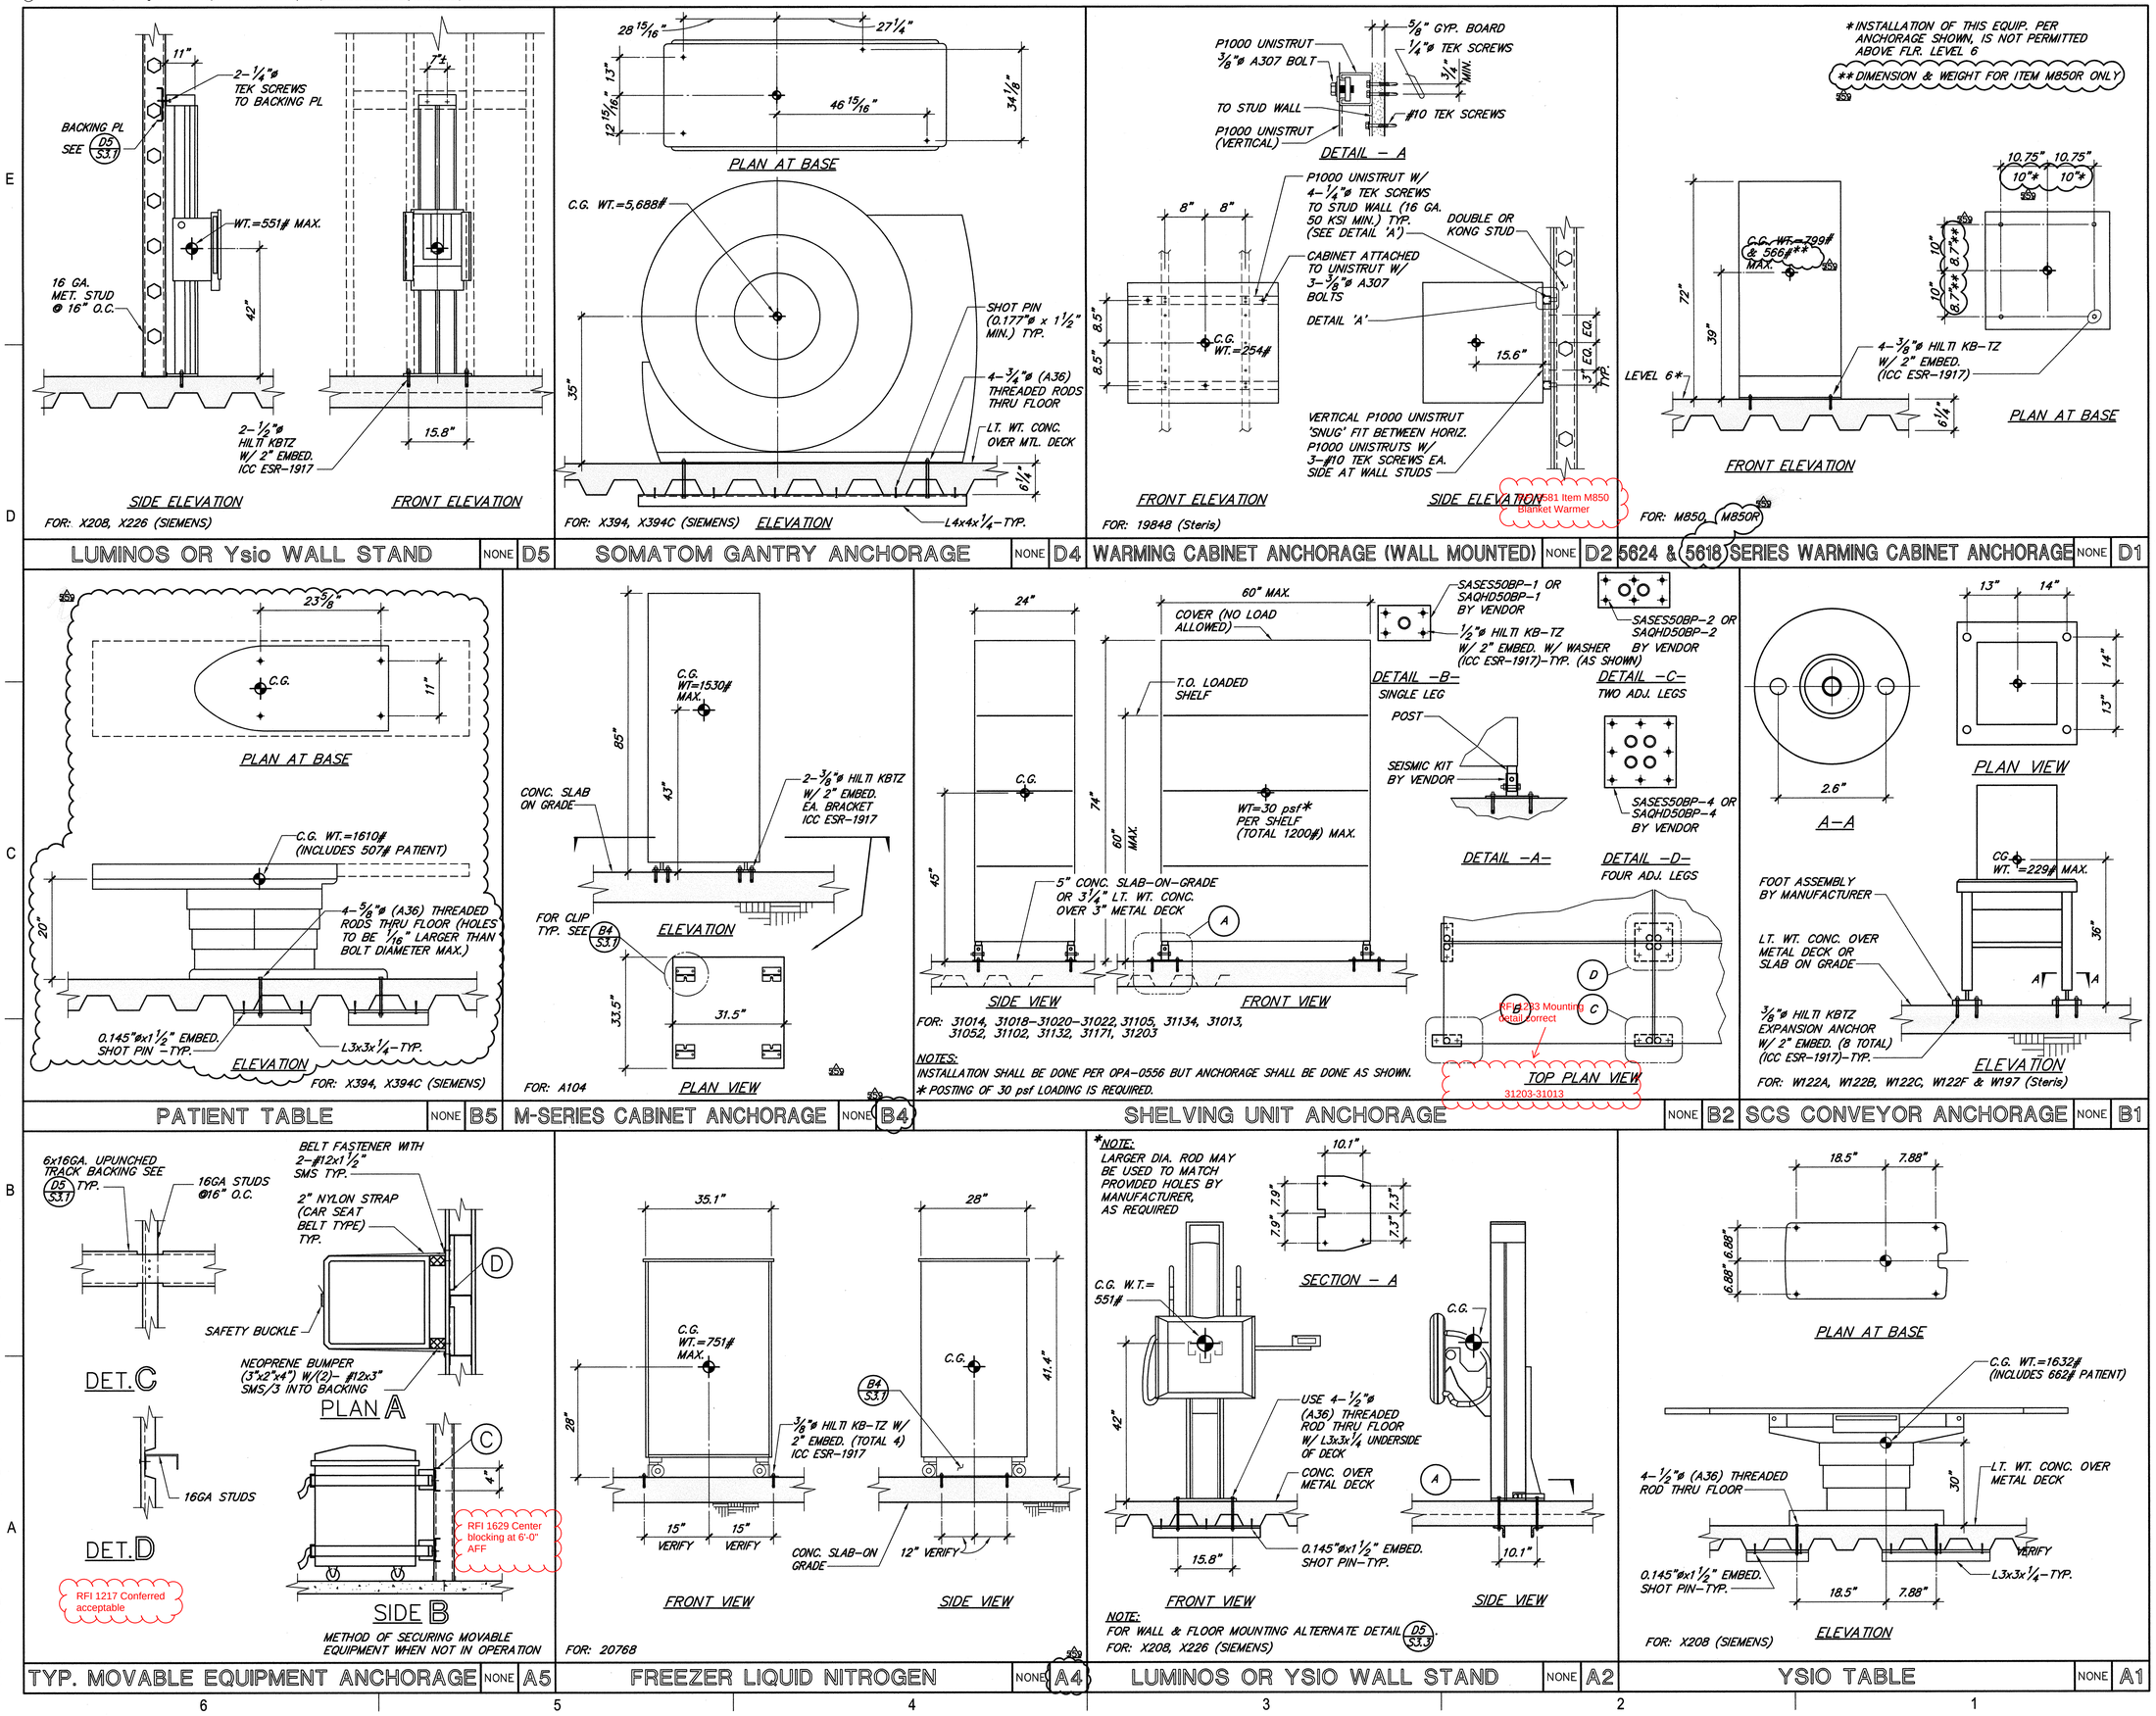

FKP Architects

ARCHITECT OF RECORD

"Achitect of Record signature line only; this drawing was not prepared under the direct supervision of the Architect of Record. The direct responsibility for preparation of this sheet lies with its corresponding professional stamp and signature. The signature of the Architect of Record in general responsible charge of the project is provided as required by Title 24, Part 1, Section 7-115 (a)".

ARCHITECT - PAUL C. GLORIOD

Changes on these drawings do not consist of materially altered changes to approved drawings and don't require a change order.
OSHPD review ACO _____
OSHPD review FLSO _____
OSHPD review DSE _____

CONSULTANT

TMAD TAYLOR & GAINES
• STRUCTURAL
• MECHANICAL
• ELECTRICAL
• CIVIL

320 North Halstead Street, Suite 200
Pasadena, California 91107
Phone: 626.351.8881
Fax: 626.351.5319
Project No. 4206.075

REGISTERED PROFESSIONAL ENGINEER EDMOND T GHARAGANS No.2942 Exp. 06/30/13 STRUCTURAL STATE OF CALIFORNIA

REVISIONS
Refer to sheet S0 for revisions not noted

	02/05/2010	INFORMATION BULLETIN #5
1	09/05/11	OSHPD Change Order 261
2	09/26/11	OSHPD Change Order 262
3	10/12/11	OSHPD Change Order 263
4	05/30/12	OSHPD Change Order 364
5	06/06/12	OSHPD Change Order 379
6	06/13/12	OSHPD Change Order 381
7	08/01/12	OSHPD Change Order 387

APPROVAL

PAD 2012-072 30
REVIEWED IN ACCORDANCE WITH THE REQUIREMENTS OF T24, CCR
APPROVED
8-1-12
Date
Office of Statewide Health Planning & Development
FACILITIES DEVELOPMENT DIVISION

PROJECT NAME

CHILDREN'S HOSPITAL OF ORANGE COUNTY
455 S. Main St.
Orange, CA 92868-3874

TOWER II

CHOC HOSPITAL

PROJECT NUMBER
12011.00
Increment #7

OSHPD - PROJECT NUMBER
IL 072072-30

ISSUE
OSHPD Permit

DATE
01/28/2010

SCALE
AS NOTED

DRAWING TITLE
MEDICAL EQUIPMENT ANCHORAGE DETAILS

DRAWING NUMBER
S3.3