© 2007 FKP Architects, Inc. All rights reserved. No part of this document may be reproduced or utilized in any form without prior written authorization of FKP Architects, Inc.

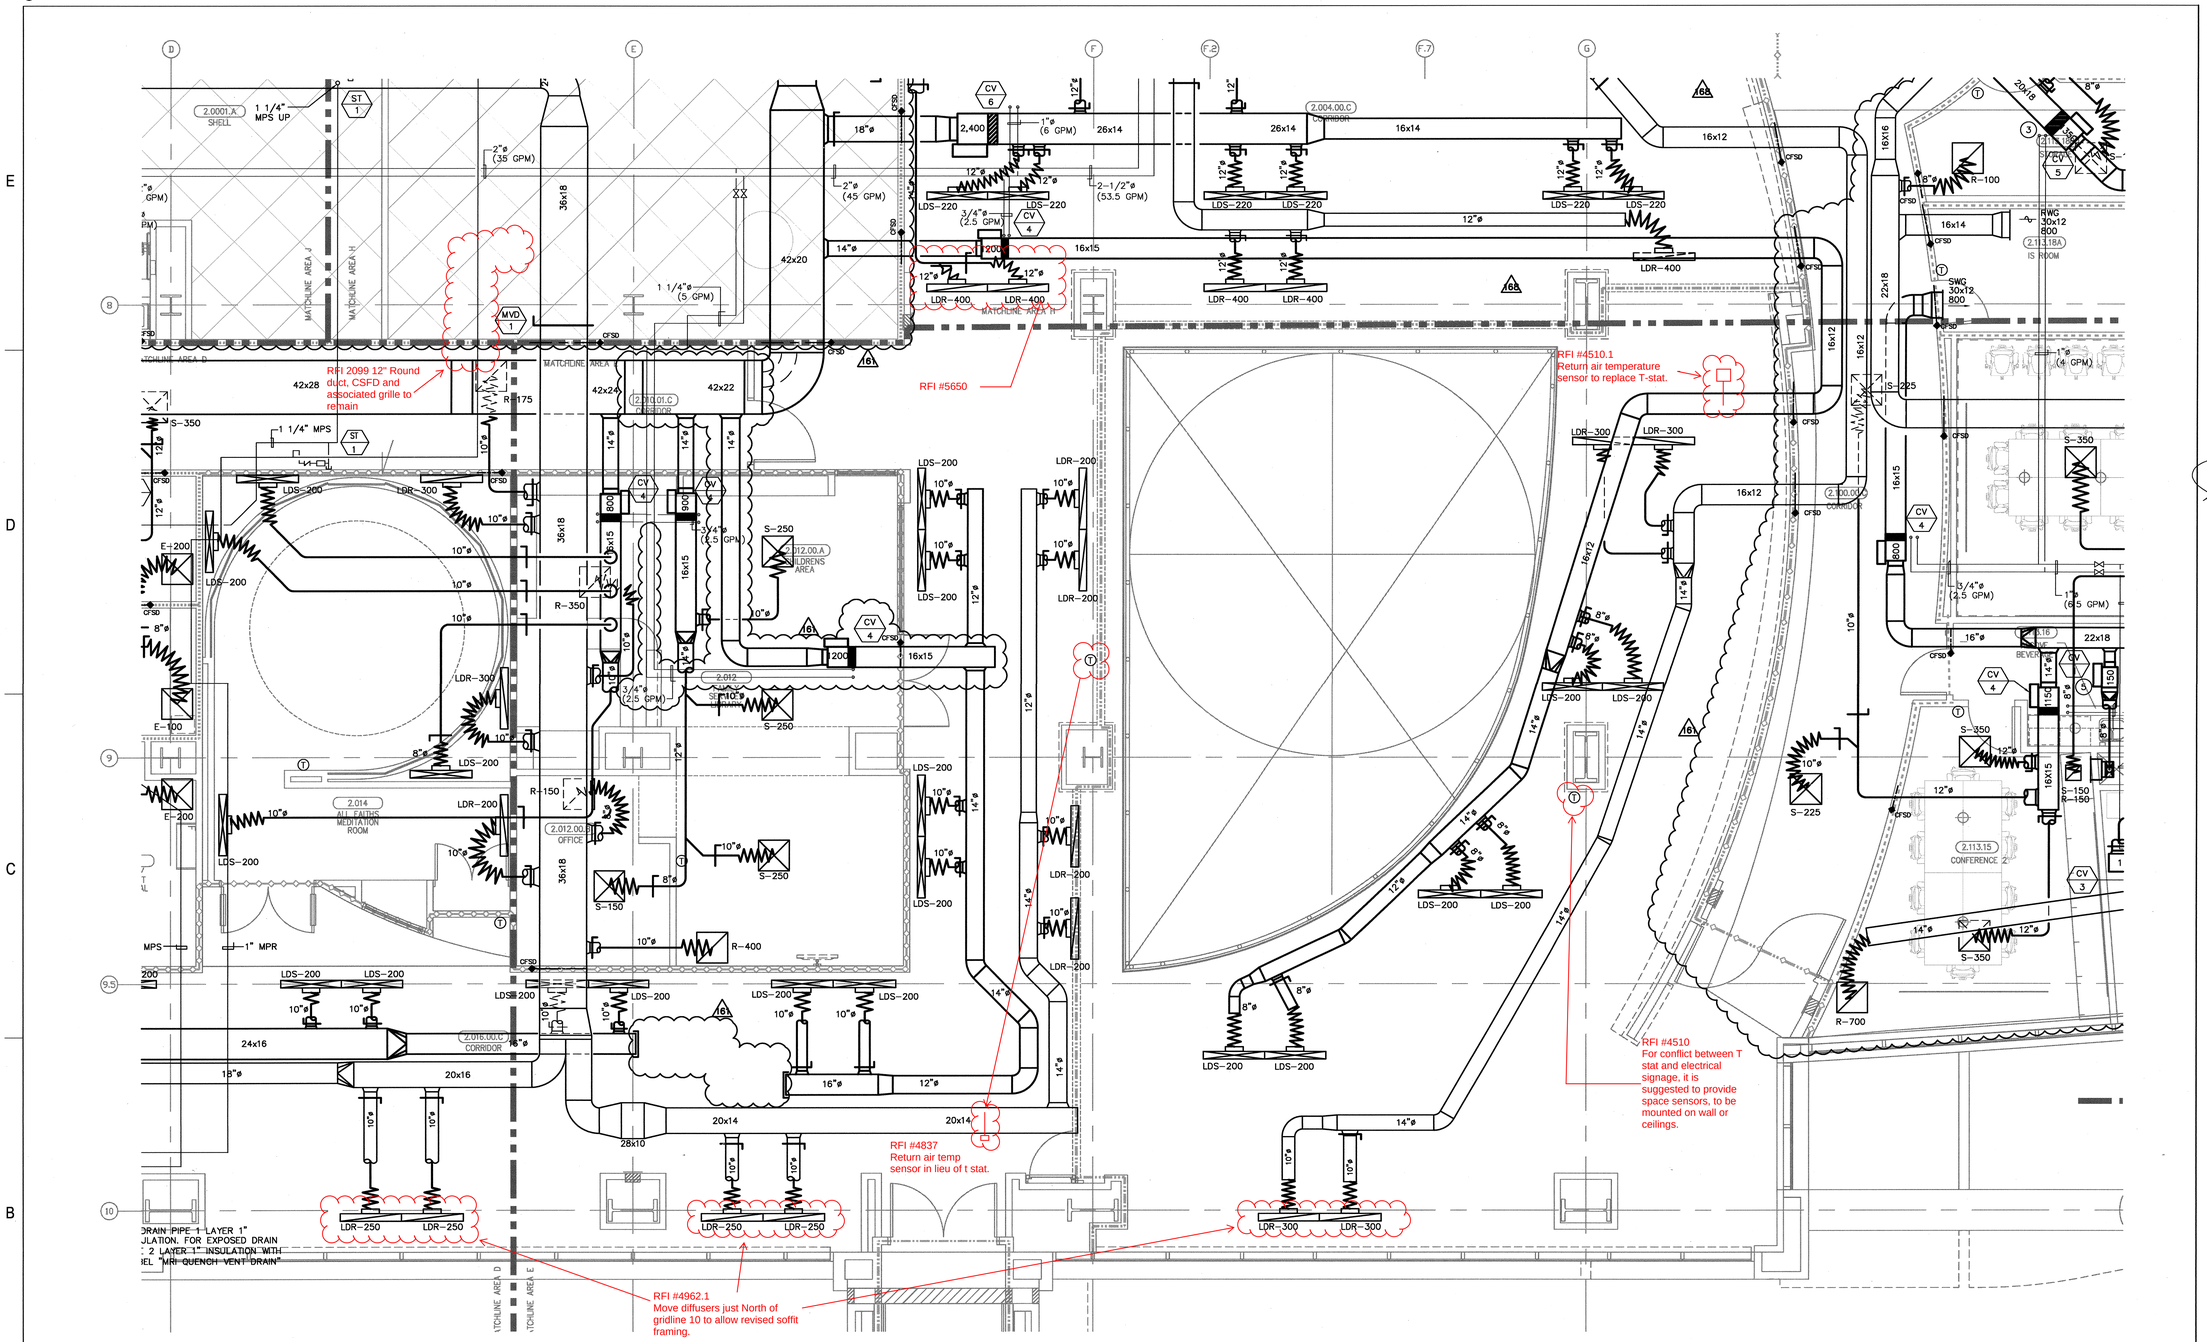

LEVEL 2 MECHANICAL PLAN AREA - E

DESIGN KEY NOTES

1. DDC CONTROL PANEL (PER CONTRACT & PROJECT REQUIREMENTS)
2. ALL WELDED SS CONSTRUCTION WITH 2 HR. FIRE RATED DUCT SHAFT.
3. PROVIDE 3-WAY VALVE FOR REHEAT COIL.
4. STERILIZER LOCATED ON THE THIRD FLOOR. STEAM LINE SUPPLY AND CONDENSATE RETURN SERVING THE STERILIZERS FROM LEVEL 2.
5. COOLING ONLY CV BOX 16

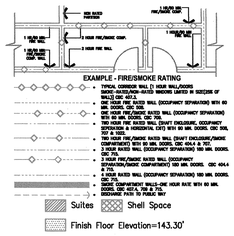

DESIGN KEY NOTES

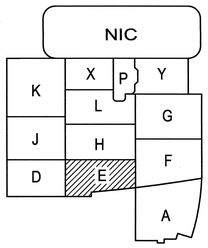

A1 Key Plan
N.T.S.

KEY PLAN

FKP Architects

ARCHITECT OF RECORD

"Achitect of Record signature line only; this drawing was not prepared under the direct supervision of the Architect of Record. The direct responsibility for preparation of this sheet lies with its corresponding professional stamp and signature. The signature of the Architect of Record in general responsible charge of the project is provided as required by Title 24, Part 1, Section 7-115 (a)"

ARCHITECT - PAUL C. GLORIOD

CONSULTANT

TMAD TAYLOR & GAINES
- STRUCTURAL
- MECHANICAL
- ELECTRICAL
- CIVIL

100 South Anaheim Boulevard, Suite 150
Anaheim, California 92805
Phone: 714.490.5555 Fax: 714.490.5560
Project No. 2305-163-07

REGISTERED PROFESSIONAL ENGINEER GEOMARS MAZLOOMIAN No. 22257 Exp. 12/31/11 MECHANICAL STATE OF CALIFORNIA

Changes on these drawings do not consist of materially altered changes to approved drawings and don't require a change order.
OSHPD review ACO
OSHPD review FLSO
OSHPD review DSE

REVISIONS

168	02/01/2011	ASI #57
161	03/01/2011	CHANGE ORDER #134

APPROVAL

Office of Statewide Health Planning & Development/FDD REVIEWED IN ACCORDANCE WITH THE REQUIREMENTS OF T24, CCR APPROVED 7-8-11
CHANGE ORDER# 134
INSTRUCTION BULLETIN#
DEFERRED APPROVAL#
ADDENDUM

PROJECT NAME

CHILDREN'S HOSPITAL OF ORANGE COUNTY
455 S. Main St.
Orange, CA 92868-3874

TOWER II

RECEIVED
July 12 2011
McCARTHY

CHOC HOSPITAL

PROJECT NUMBER

12011.00
Increment #7
12002-00

OSHPD - PROJECT NUMBER

IL 072072-30

ISSUE

OSHPD PERMIT

DATE

01/27/2010

SCALE

1/4" = 1' - 0"

DRAWING TITLE

LEVEL 2 MECHANICAL PLAN AREA - E

DRAWING NUMBER

M3.2E

T:\23CAD\2305\2305-163-07\MC-7_M-P\M3_2E.DWG
6/9/2011
AHERNANDEZ