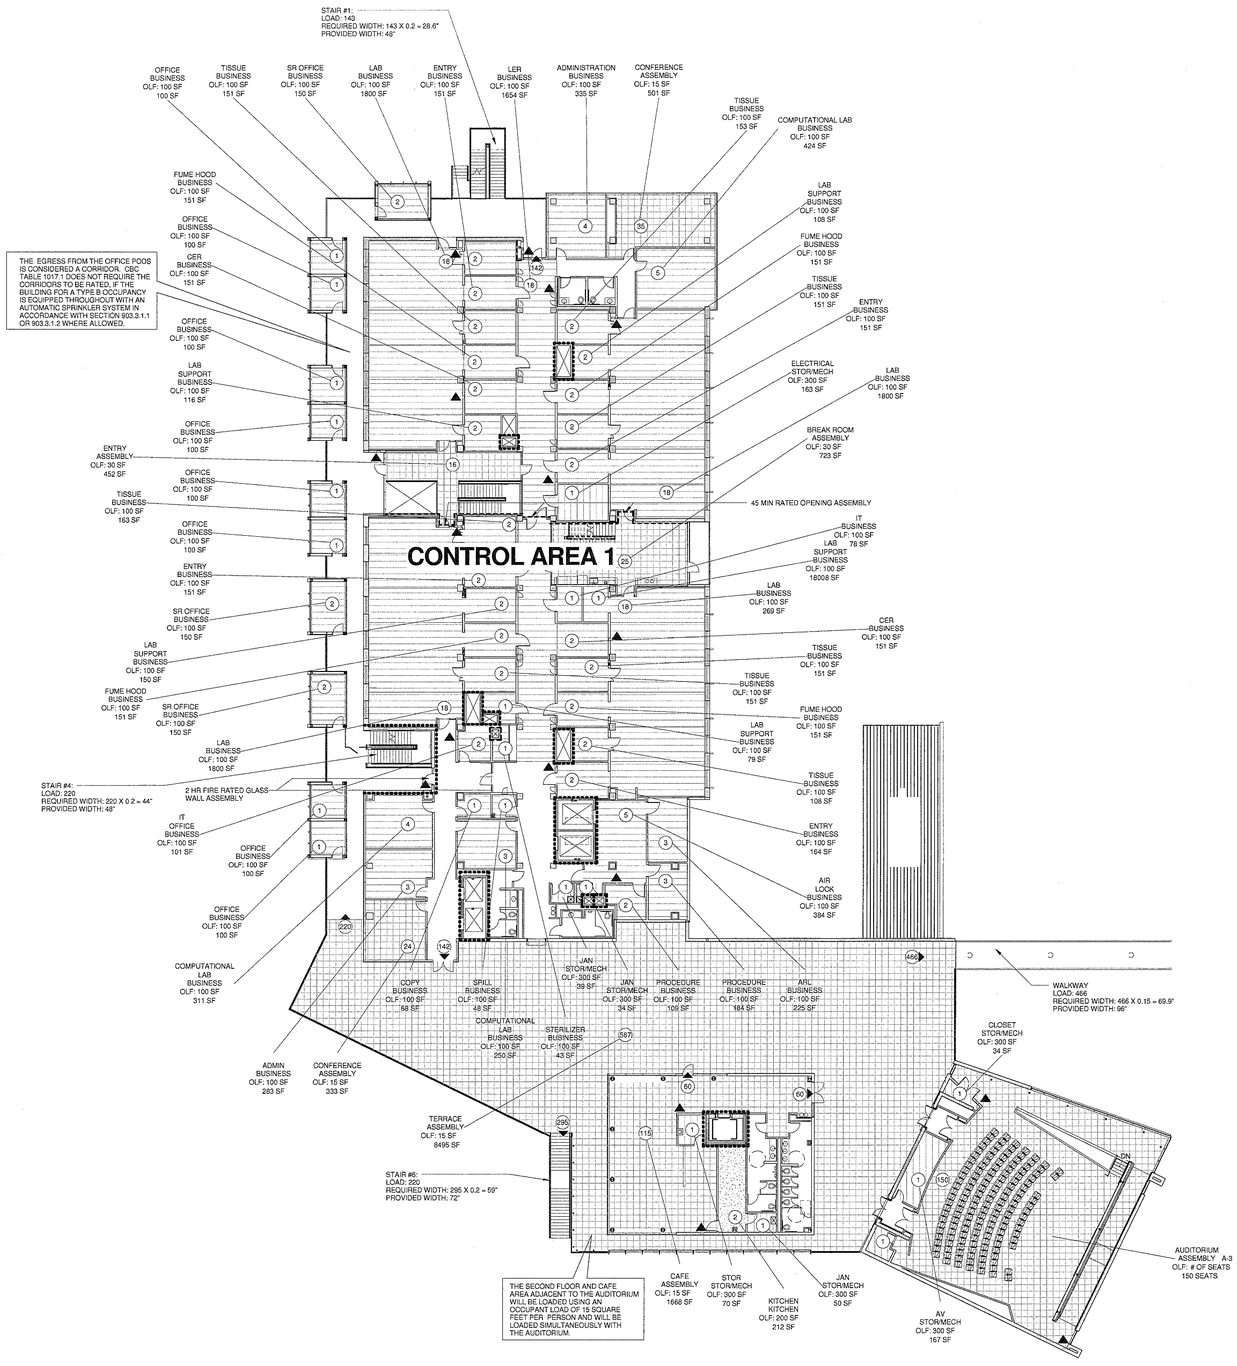

2 LEVEL 2 - CODE
A5101 | A0012 1/16" = 1'-0"

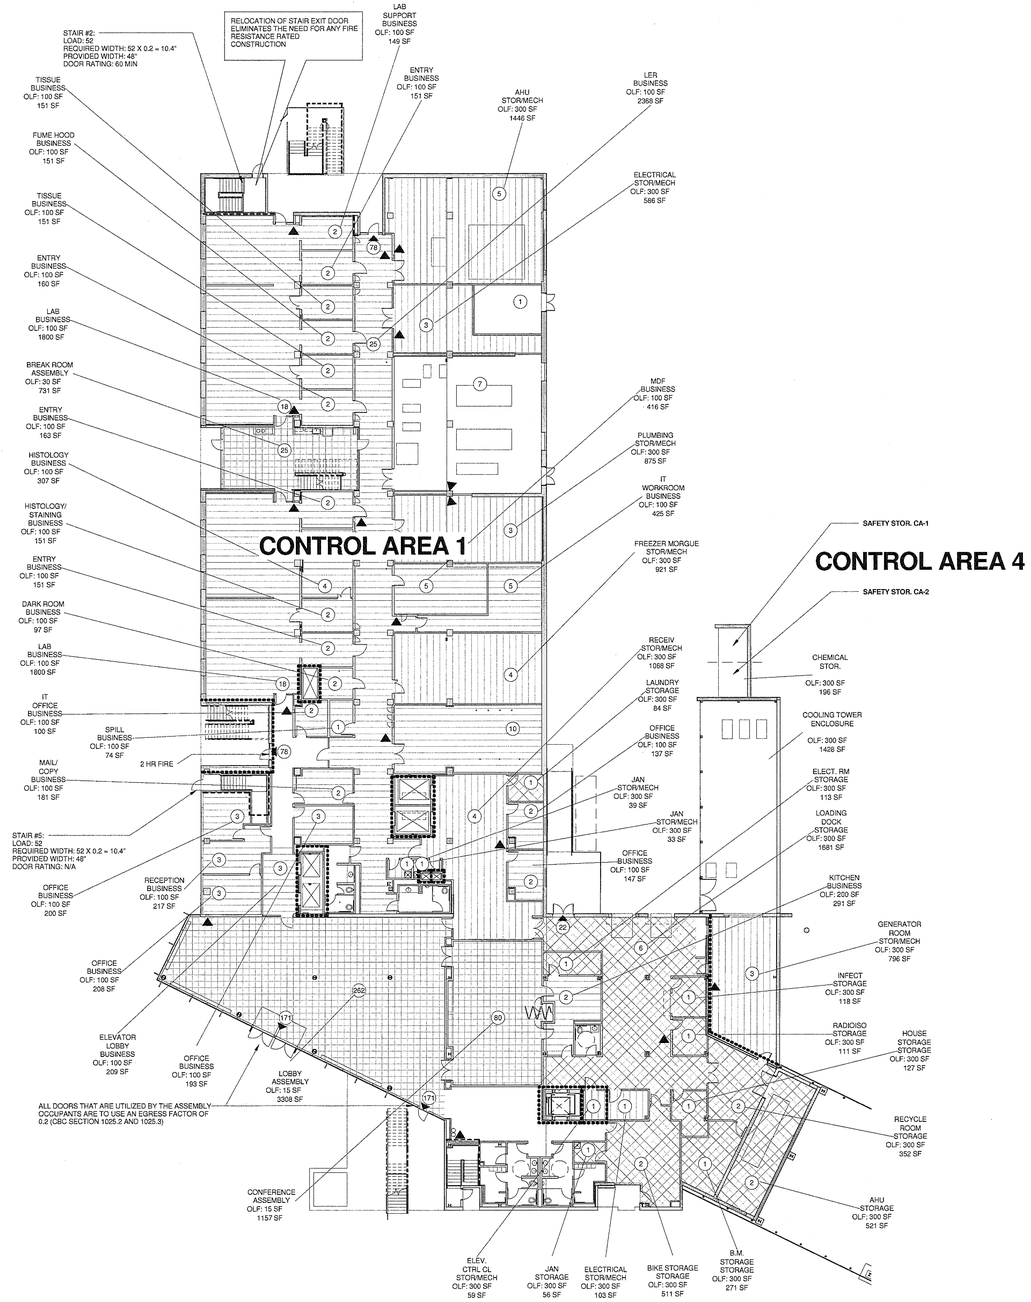

1 LEVEL 1 - CODE
A5101 | A0012 1/16" = 1'-0"

= FIRE EXTINGUISHER CABINET
= 2A:10B:C RATING
= 75 FEET MAXIMUM TRAVEL DISTANCE TO EXTINGUISHER

ASSEMBLY
BUSINESS
CIRCULATION
KITCHEN
STOR/MECH
STORAGE

LEGEND	
	1 HOUR FIRE RATED
	2 HOUR FIRE RATED
	TRAVEL DISTANCE
	MAX. TRAVEL DISTANCE
	ASSUMED PROPERTY LINE
PH	PANIC HARDWARE
FE	FIRE EXTINGUISHER
#	ROOM OCCUPANT LOAD
	EXIT SIGN

U.C.S.D.
4/21/10 DATE
PRELIMINARY DRAWINGS
PROGRESS DRAWINGS
REVIEW DRAWINGS
CONSTRUCTION DRAWINGS

APPROVED FIRE AND PANIC ONLY
04 - 15 - 2010
STATE FIRE MARSHAL CONSTRUCTION SERVICES

COPYRIGHT ©
FENTRESS ARCHITECTS

ISSUED FOR	DATE
BID PK #1 100 DD	10.06.08
50% PROGRESS	10.24.08
BID PK #1 80 CD	12.01.08
BID PK #1 100 CD	02.16.09
BID PK #2 100 CD	03.26.09
100% CD	05.08.09
CD-3	01.07.10
CD-4	01.07.10
CD-4	04-15-10

SANFORD CONSORTIUM FOR REGENERATIVE MEDICINE

2880 TORREY PINES SCENIC DRIVE
LA JOLLA, CALIFORNIA 92037

CONSULTANT

Lankford/Phelps Consortium LLC
655 West Broadway, Suite 1400 San Diego, CA 92101
619.702.5000

FENTRESS | ARCHITECTS
475 Sherman Street Denver, CO 80203
303.863.1900

DAVIS DAVIS ARCHITECTS
9640 Towne Centre Drive, San Diego, CA 92121

STAMP: LICENSED ARCHITECT Jeffrey W Olson No. C-31761 REN. 03/31/11 STATE OF CALIFORNIA

SHEET NAME
CODE PLANS

DRAWN BY: Author
PROJECT #: 200725.000
SHEET NUMBER
A0012

4/16/2010 9:51:43 AM
C:\Users\Projects\200725.SCRM.Jesse.Dz.rvt

Warning: It is a violation of the law for any person, unless acting under the direction of a licensed architect, to alter an item in any way. If an item in this document is altered, the altering architect, if other than the architect of record, shall affixto the item his seal and the notation "altered by" follows by his signiture and the date of such alteration, and the specific description of the alteration.