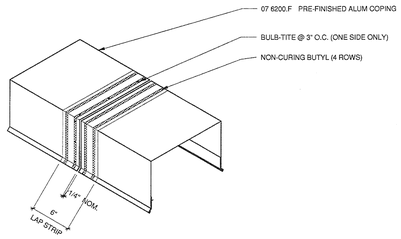

25 SECTION DETAIL
A7202 1 1/2" = 1'-0"

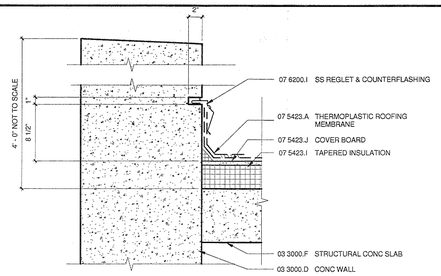

20 PARAPET DETAIL @ CONCRETE WALL
A6203 A7202 1 1/2" = 1'-0"

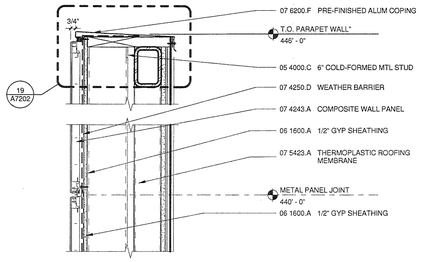

15 SECTION DETAIL AT PARAPET
A6205 A7202 1 1/2" = 1'-0"

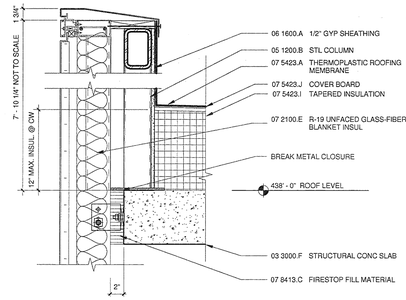

10 SECTION DETAIL
A6202 A7202 1 1/2" = 1'-0"

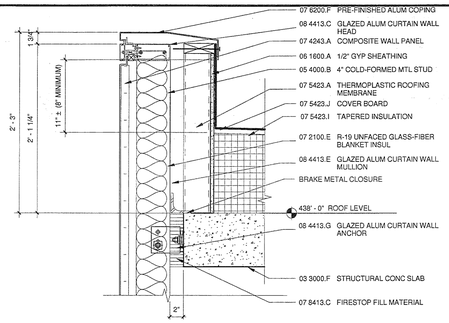

5 SECTION DETAIL AT ROOF
A6202 A7202 1 1/2" = 1'-0"

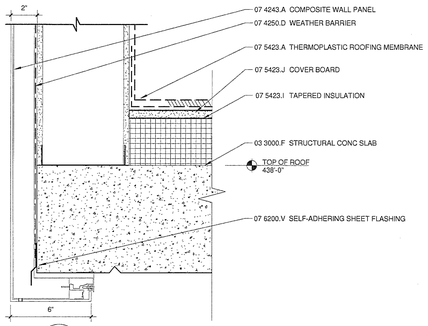

24 METAL PANEL - SOFFIT
A6202 A7202 1 1/2" = 1'-0"

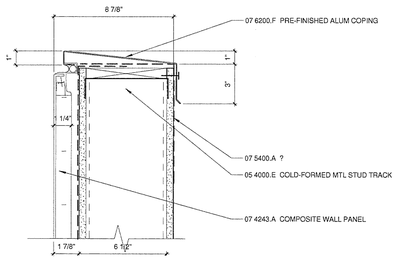

19 METAL PANEL PARAPET @ ENTRY
A6202 A7202 3" = 1'-0"

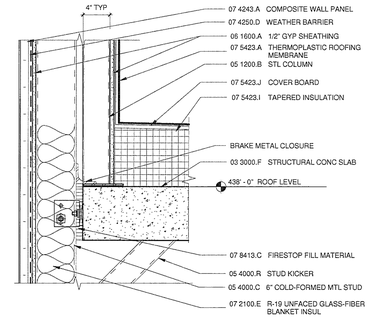

14 SECTION DETAIL
A6205 A7202 1 1/2" = 1'-0"

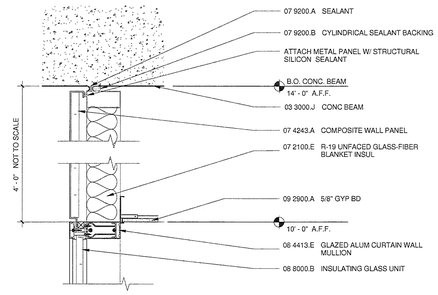

9 SECTION DETAIL @ LEVEL 4
A6204 A7202 1 1/2" = 1'-0"

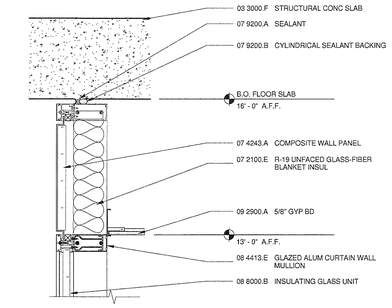

4 SECTION DETAIL @ LEVEL 4
A6202 A7202 1 1/2" = 1'-0"

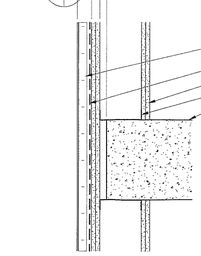

23 STAIR DTL AT CONC SLAB
A6303 A7202 1 1/2" = 1'-0"

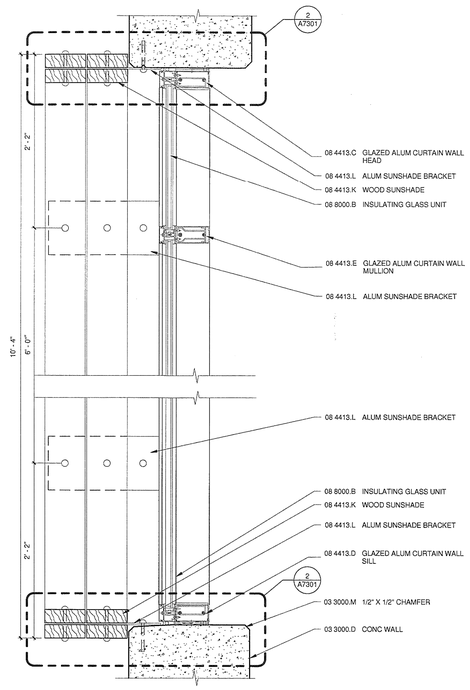

17 WINDOW TRIM @ PUNCHED WINDOW - SECTION
A6204 A7202 1 1/2" = 1'-0"

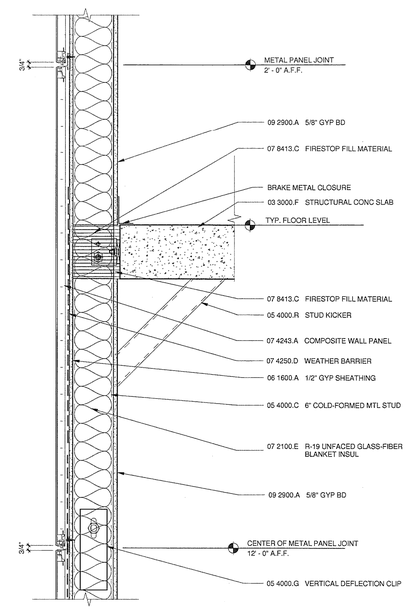

12 SECTION DETAIL
A6205 A7202 1 1/2" = 1'-0"

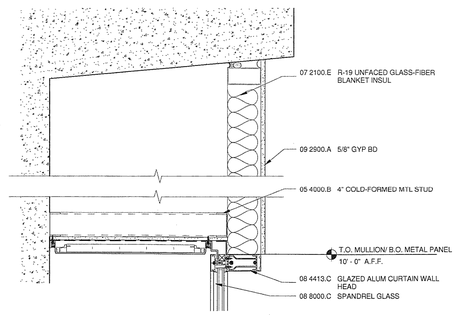

8 SECTION DETAIL
A6203 A7202 1 1/2" = 1'-0"

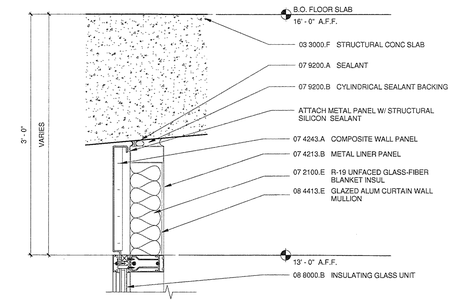

3 SECTION DETAIL
A6202 A7202 1 1/2" = 1'-0"

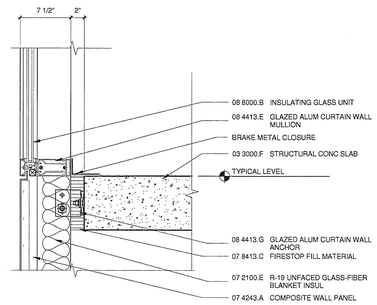

7 SECTION DETAIL AT SLAB
A6204 A7202 1 1/2" = 1'-0"

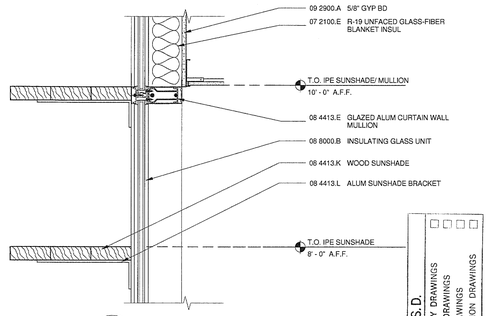

2 SECTION DETAIL
A6202 A7202 1 1/2" = 1'-0"

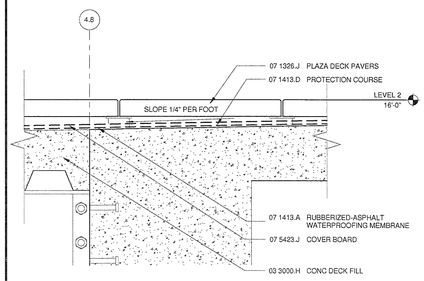

21 TERRACE CURB AT GRIDLINE 4.8
A6206 A7202 1 1/2" = 1'-0"

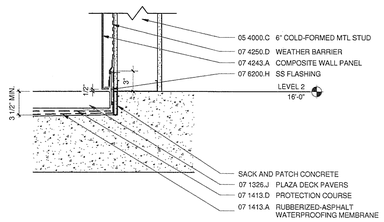

13 TERRACE CURB AT GRIDLINE 4.8
A6206 A7202 1 1/2" = 1'-0"

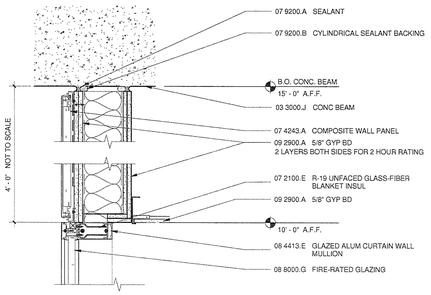

11 SECTION DETAIL @ WEST STAIR WALL
A6202 A7202 1 1/2" = 1'-0"

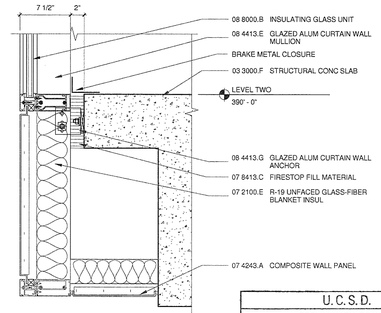

6 SECTION DETAIL AT SLAB
A6204 A7202 1 1/2" = 1'-0"

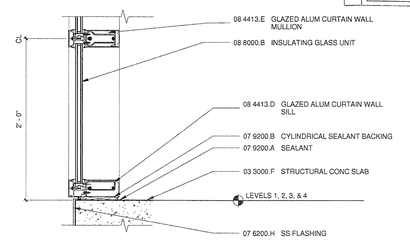

1 SECTION DETAIL
A6202 A7202 1 1/2" = 1'-0"

U.C.S.D.
PRELIMINARY DRAWINGS ☐
PROGRESS DRAWINGS ☐
REVIEW DRAWINGS ☐
CONSTRUCTION DRAWINGS ☑
DATE 1/28/10

APPROVED
FIRE AND PANIC ONLY
01-28-10
ONLY VALID WHEN SIGNED
STATE FIRE MARSHAL
CONSTRUCTION SERVICES

COPYRIGHT ©
FENTRESS ARCHITECTS

ISSUED FOR	DATE
BID PK #1 80 CD	12.01.08
BID PK #1 100 CD	02.16.09
BID PK #2 100 CD	03.26.09
100% CD	05.08.09
CD-3	01.07.10

SANFORD CONSORTIUM FOR REGENERATIVE MEDICINE

2880 TORREY PINES SCENIC DRIVE
LA JOLLA, CALIFORNIA 92037

CONSULTANT

Lankford/Phelps Consortium LLC
6255 Sea Harbor Drive, Suite 2-100 San Diego, CA 92121
619.702.5005

FENTRESS | ARCHITECTS
421 Broadway, Denver, CO 80203
303.861.5704

DAVIS DAVIS ARCHITECTS
3267 Fifth Avenue San Diego, CA 92103

STAMP
LICENSED ARCHITECT
Jeffrey W Olson
No. C-31761
EXP. 03/31/11
STATE OF CALIFORNIA

SHEET NAME
EXTERIOR WALL SECTION DETAILS

DRAWN BY: Author
PROJECT #: 200725.000
SHEET NUMBER
A7202

Warning: It is a violation of the law for any person, unless acting under the direction of a licensed architect, to alter an item in any way. If an item in this document is altered, the altering architect, if other than the architect of record, shall affixto the item his seal and the notation "altered by" follows by his signiture and the date of such alteration, and the specific description of the alteration.

1/25/2010 10:27:05 PM
C:\Revit Projects\200725_SSCRM_Jesse Dz.rvt