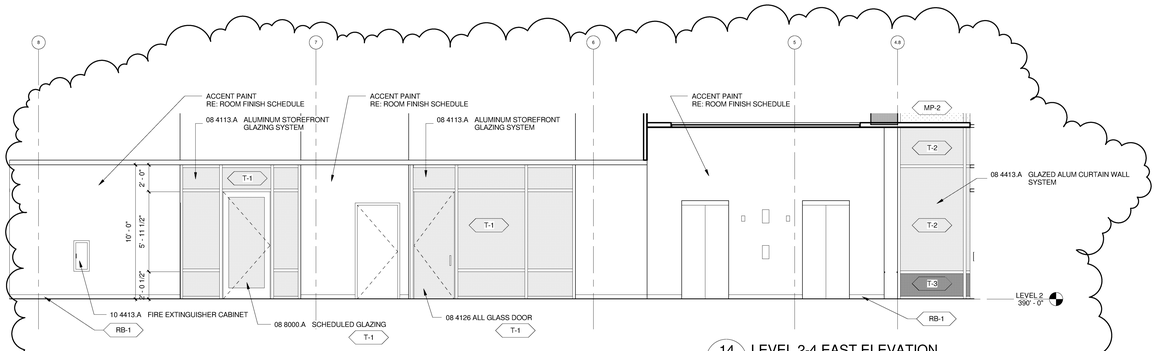

14 LEVEL 2-4 EAST ELEVATION
A2222 | A8222 1/4" = 1'-0"

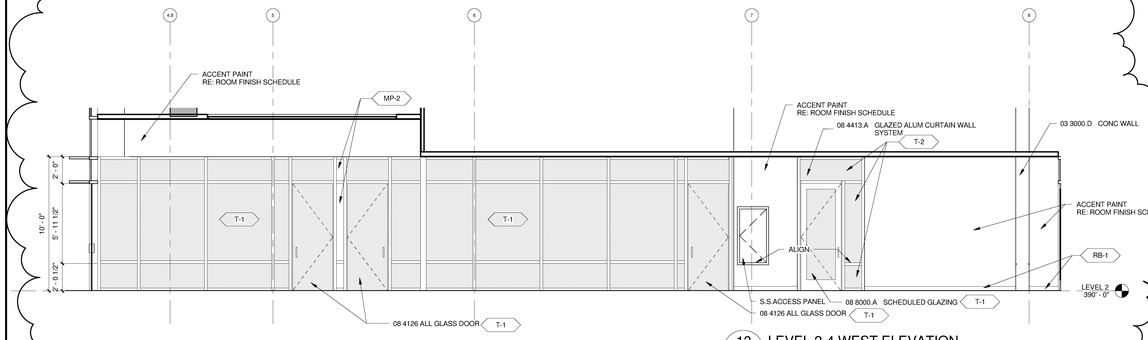

13 LEVEL 2-4 WEST ELEVATION
A2222 | A8222 1/4" = 1'-0"

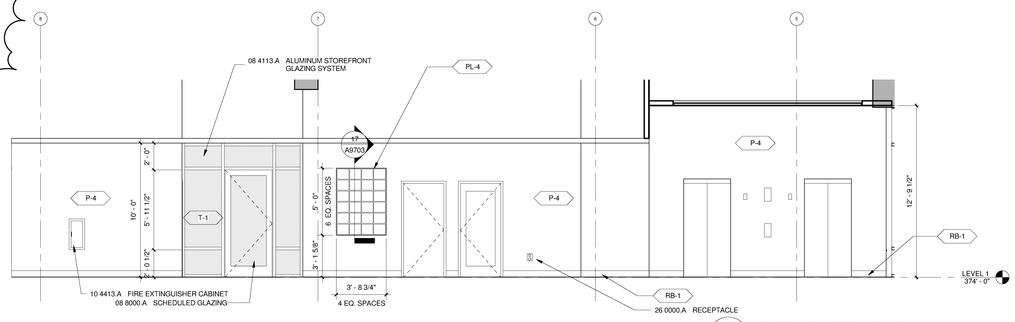

12 LEVEL 1 EAST ELEVATION
A2110 | A8222 1/4" = 1'-0"

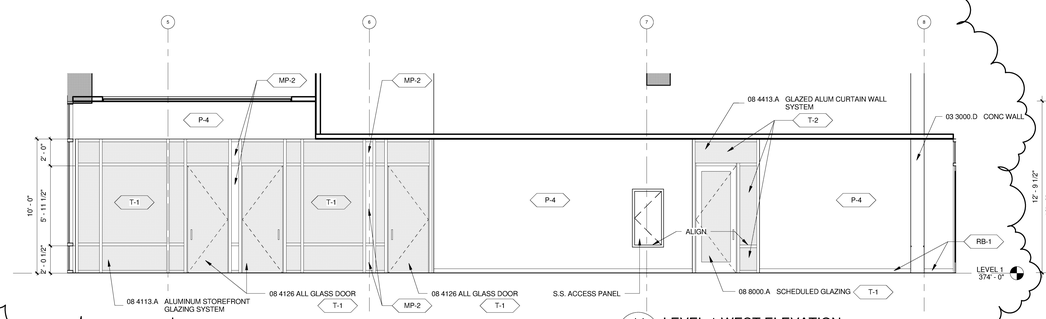

11 LEVEL 1 WEST ELEVATION
A2212 | A8222 1/4" = 1'-0"

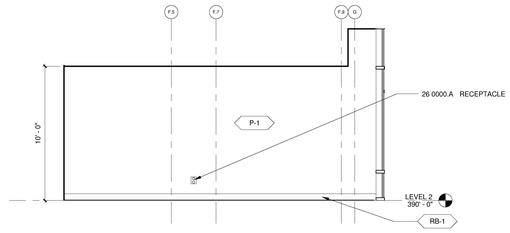

5 ADMINISTRATION LEVEL 2-4 - NORTH
A2221 | A8222 1/4" = 1'-0"

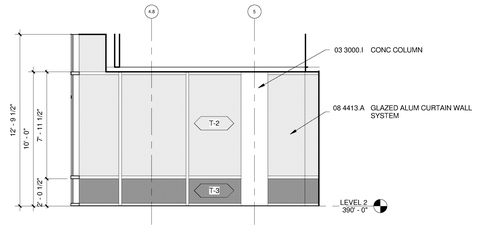

4 SOUTH CONFERENCE LEVEL 2-4 - WEST
A2222 | A8222 1/4" = 1'-0"

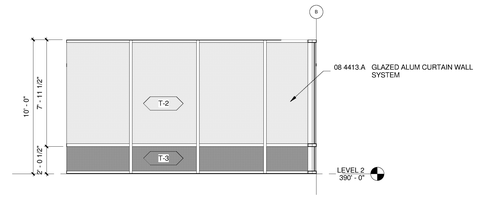

3 SOUTH CONFERENCE LEVEL 2-4 - SOUTH
A2222 | A8222 1/4" = 1'-0"

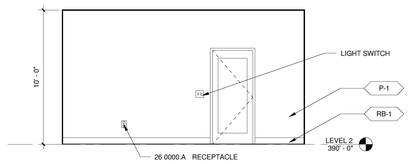

7 ADMINISTRATION LEVEL 2-4 - WEST
A2221 | A8222 1/4" = 1'-0"

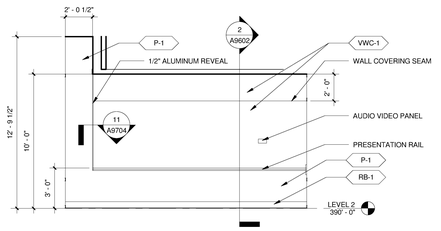

2 SOUTH CONFERENCE LEVEL 2-4 - NORTH
A2222 | A8222 1/4" = 1'-0"

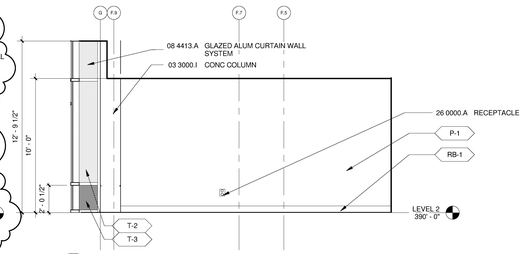

6 ADMINISTRATION LEVEL 2-4 - SOUTH
A2221 | A8222 1/4" = 1'-0"

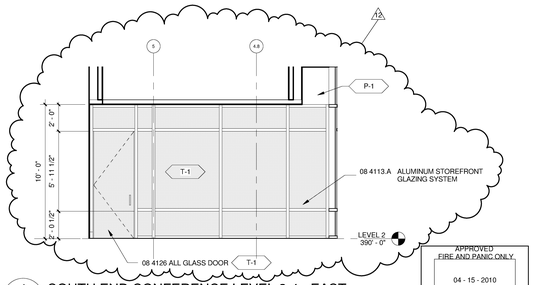

1 SOUTH END CONFERENCE LEVEL 2-4 - EAST
A2222 | A8222 1/4" = 1'-0"

APPROVED
FIRE AND PANIC ONLY
04 - 15 - 2010
ONLY VALID WHEN SIGNED BY
STATE FIRE MARSHAL
CONSTRUCTION SERVICES

COPYRIGHT ©
FENTRESS ARCHITECTS

ISSUED FOR	DATE
BID PK #1 100 CD	02.16.09
BID PK #2 100 CD	03.26.09
100% CD	05.08.09
CD-4	04-15-10
ASI-10	08.13.10

SANFORD CONSORTIUM FOR REGENERATIVE MEDICINE

2880 TORREY PINES SCENIC DRIVE
LA JOLLA, CALIFORNIA 92037

CONSULTANT

Lankford/Phelps Consortium LLC
655 West Broadway, Suite 1400 San Diego, CA 92101
619.702.5000 619.702.5001 Fax

FENTRESS | ARCHITECTS
475 Broadway Denver, CO 80203
303.722.5000

DAVIS STARR CONTRACTING & ARCHITECTS
2660 Fifth Avenue San Diego, CA 92103

STAMP

SHEET NAME
INTERIOR ELEVATIONS

DRAWN BY: Author

PROJECT # 200725.000

SHEET NUMBER
A8222

6/10/2010 3:01:46 PM
C:\Fentress\Projects\200725 SCRM Jesse Dz.rvt

Warning: It is a violation of the law for any person, unless acting under the direction of a licensed architect, to alter an item in any way. If an item in this document is altered, the altering architect, if other than the architect of record, shall affixto the item his seal and the notation "altered by" follows by his signiture and the date of such alteration, and the specific description of the alteration.