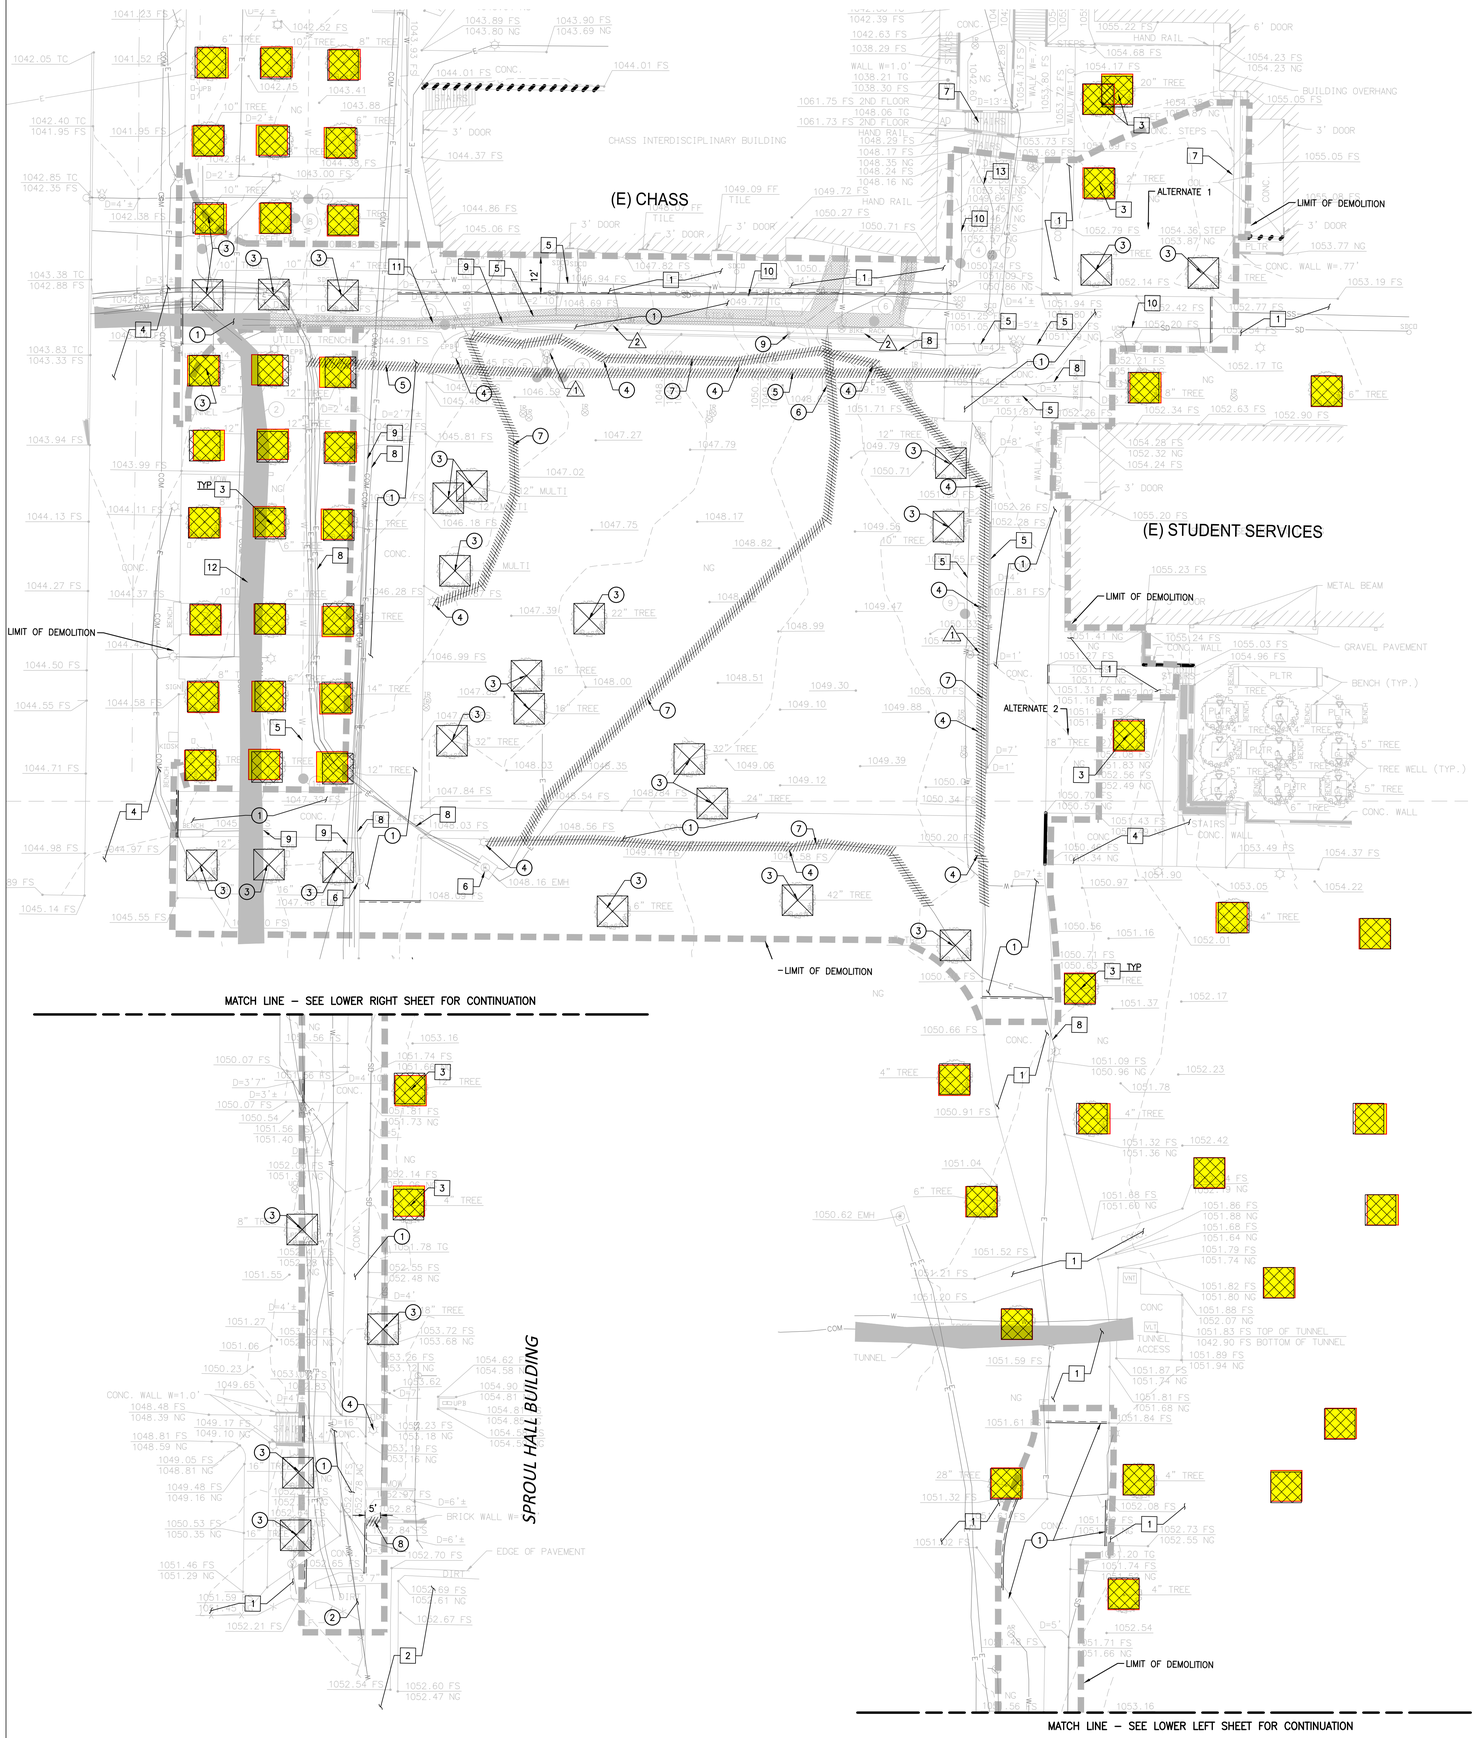

LEGEND:

- LIMIT LINE OF DEMOLITION
- PROPERTY LINE
- DEMOLITION LINE
- SAWCUT LINE
- **LEGACY** TREE TO BE PROTECTED IN PLACE
- **EXISTING** TREE TO BE REMOVED

N

0 10' 20'

SCALE: 1"=20'

P:\2019\1900049 UCR Student Success Center D-B Swinerton\5 CAD\SHEETS\MAKE READY\1900049-C01.20.13XD-MR.dwg, Nov 14, 2019 - 9:32am