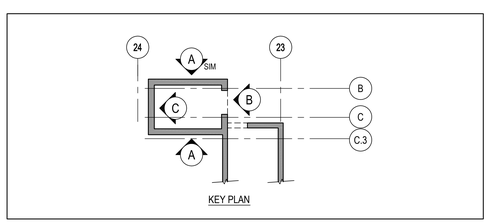

KEY PLAN

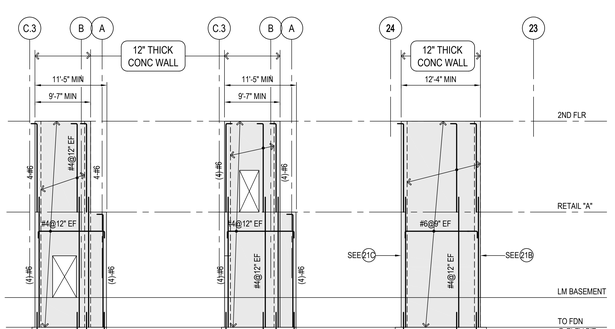

NORTH WALL ELEVATION (C)

SOUTH WALL ELEVATION (B)

WEST WALL ELEVATION (A)

ELEVATOR 4 - SHEAR WALL ELEVATIONS

21

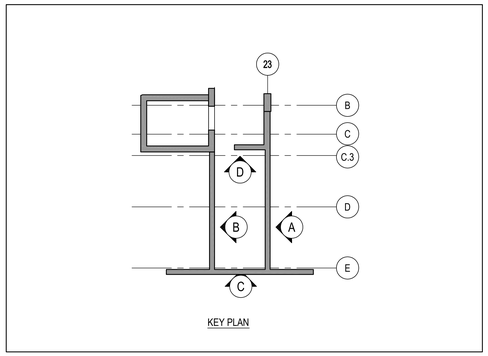

KEY PLAN

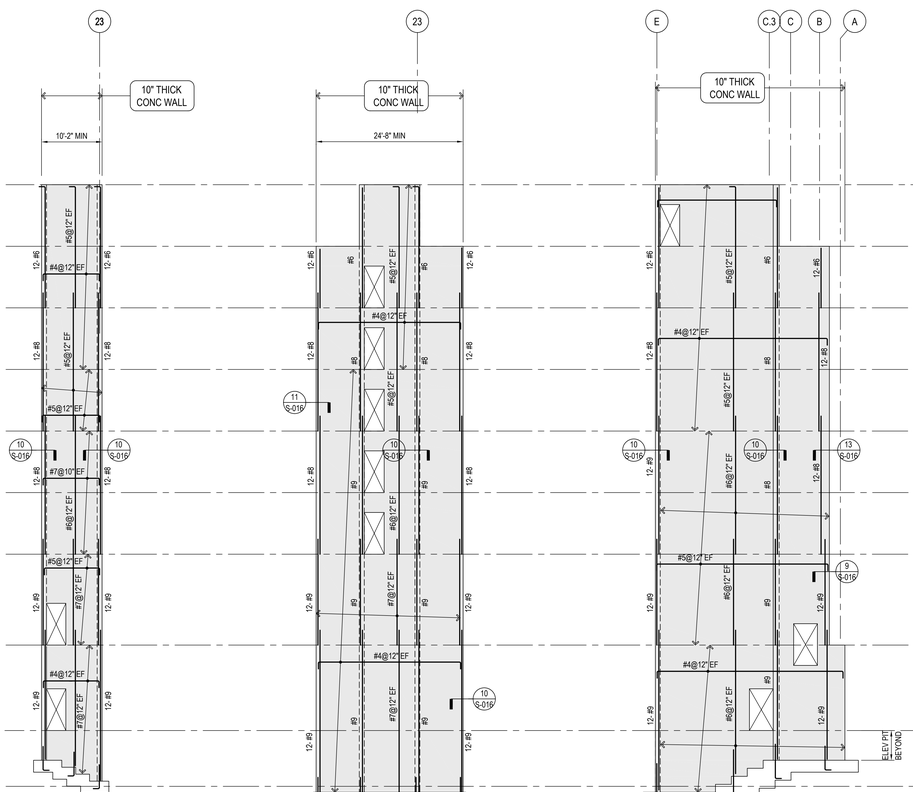

EAST WALL ELEVATION (D)

WEST WALL ELEVATION (C)

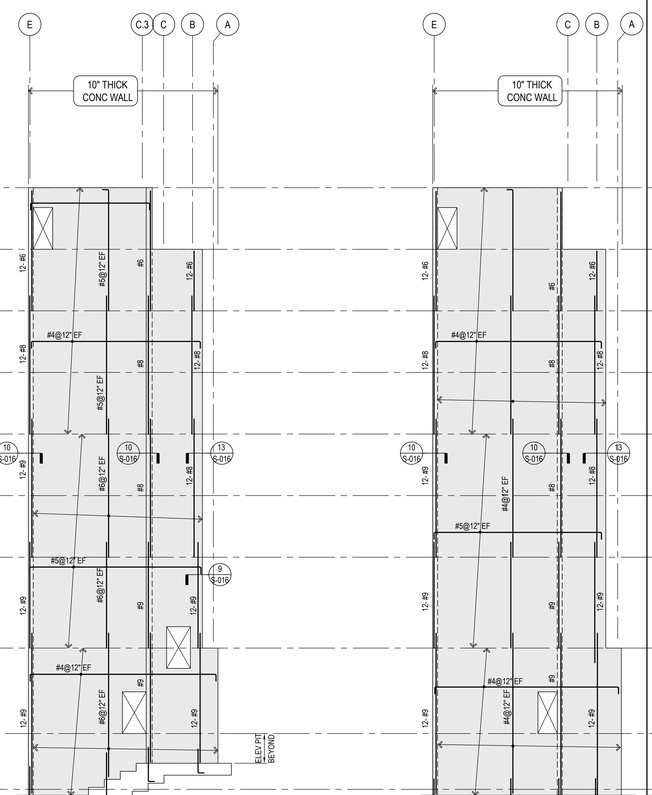

NORTH WALL ELEVATION (B)

SOUTH WALL ELEVATION (A)

STAIR 3 - SHEAR WALL ELEVATIONS

5

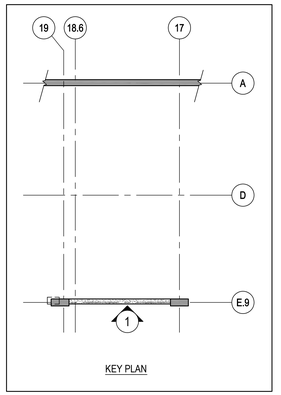

KEY PLAN

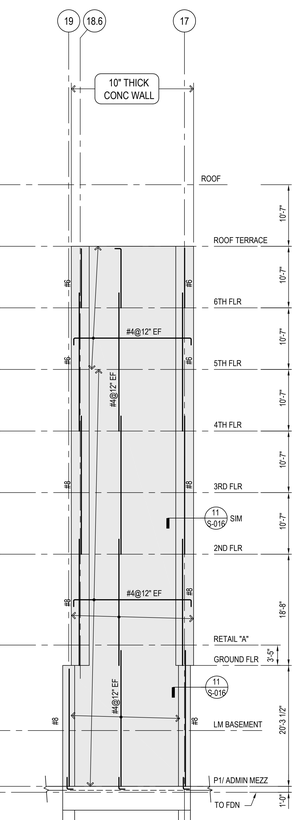

1/8"=1'-0"

SHEAR WALL ELEVATION ON GRID - E.9

1

ISSUED:
05/07/2015 Addendum 02
06/04/2015 Addendum 03
10/30/2015 Addendum 04
05/27/2016 Addendum 05

howard laks architects
1545 twelfth street
santa monica, ca 90401
voice 310-393-4455
fax 310-393-2230

CONSULTANTS

saiful bouquet structural engineers
338 S. Lake Avenue
Suite 454
Pasadena, California 91101
Telephone 626.304.3434
Facsimile 626.304.3424
SB Job No: 13082

710 WILSHIRE BOULEVARD

MIXED-USE HOTEL PROJECT
SANTA MONICA - CALIFORNIA 90401

SHEAR WALL ELEVATIONS

REGISTERED PROFESSIONAL ENGINEER
Saiful Bouquet
No. S 4331
CIVIL
STRUCTURAL
STATE OF CALIFORNIA

DRAWN: –
CHECKED: –
APPROVED: –
SCALE: 1/8" = 1'-0"
SHEET: S-304
DATE: June 25, 2013
PROJECT NUMBER: HLA 00000000–00000