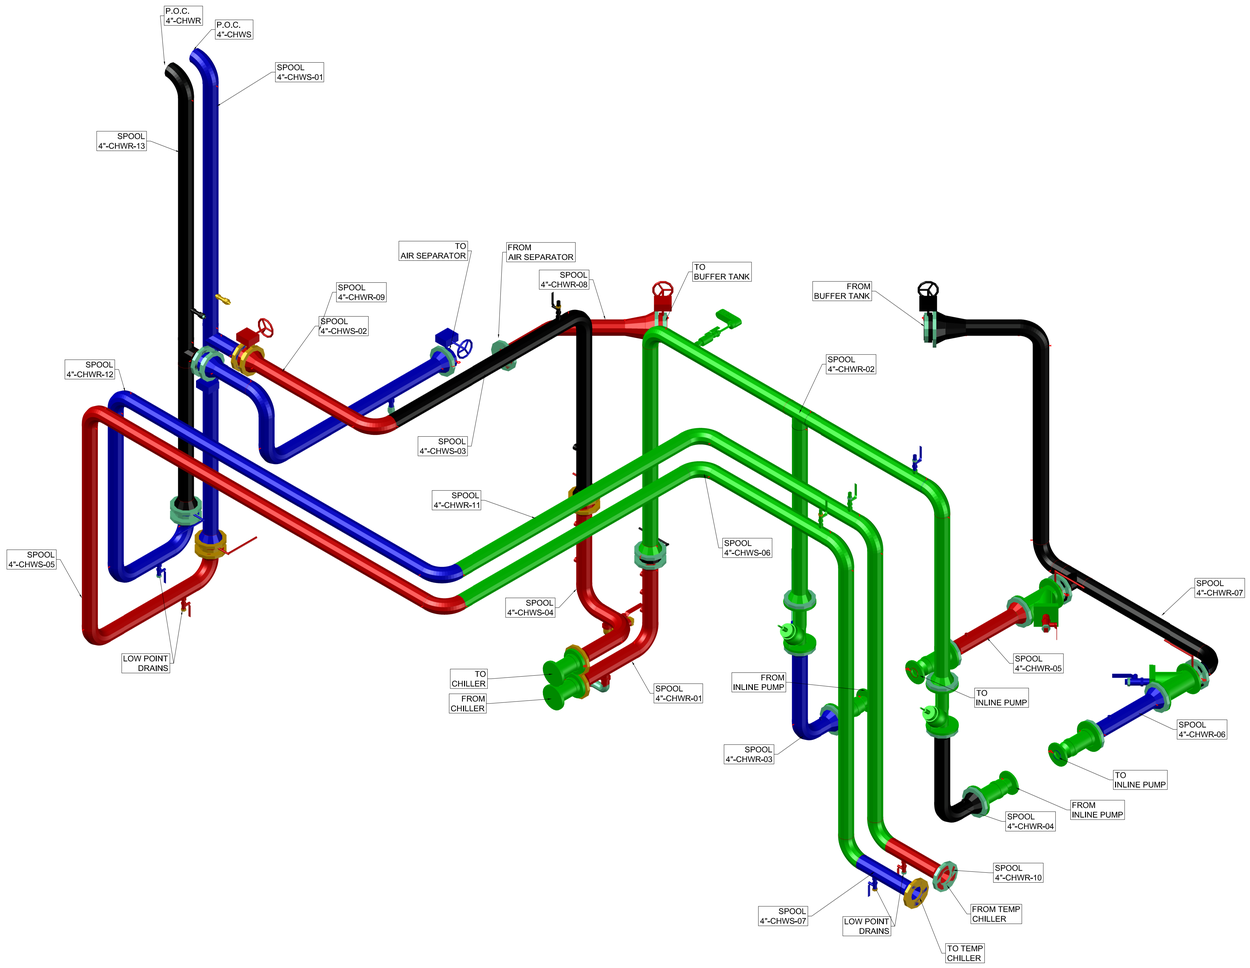

Murray Company
MECHANICAL CONTRACTORS
SINCE 1913
CORPORATE HEADQUARTERS
18414 S.Santa Fe Ave ♦ Rancho Dominguez, CA 90221
P 800.468.7729 ♦ F 310.604.0359 ♦ www.murraycompany.com
CA #152382 ♦ AZ #158734 ♦ NM #84024, MM-98 ♦ OR #149614 ♦ ASME Stamps: A, U, PP, R, NB
NORTHERN CALIFORNIA BRANCH ♦ THOUSAND OAKS BRANCH ♦ SAN DIEGO BRANCH

This document and the design it covers are the property of Murray Company. They are loaned only with the borrower's expressed written agreement that they will not be reproduced, copied, loaned, exhibited, or used in any other way, except by written consent from Murray Company to the borrower.

General Notes

Keyplan

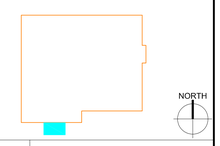

Rev.	Date	Description / Issue

Project Name and Address

MECHANICAL ENLARGED 1ST FLOOR CHILLER YARD

Drawn	Checked
Date	Job Number
Reference	Scale 1/2" = 1'-0"
Sheet	

CHW SPL MAP